64741 Vol M79 Page 6950

N½ SW¼, S.19, T39 R.10E

Tax Lot 3910-1900-00800-000

N

1" = 250'

MINOR LAND PARTITION 79-8

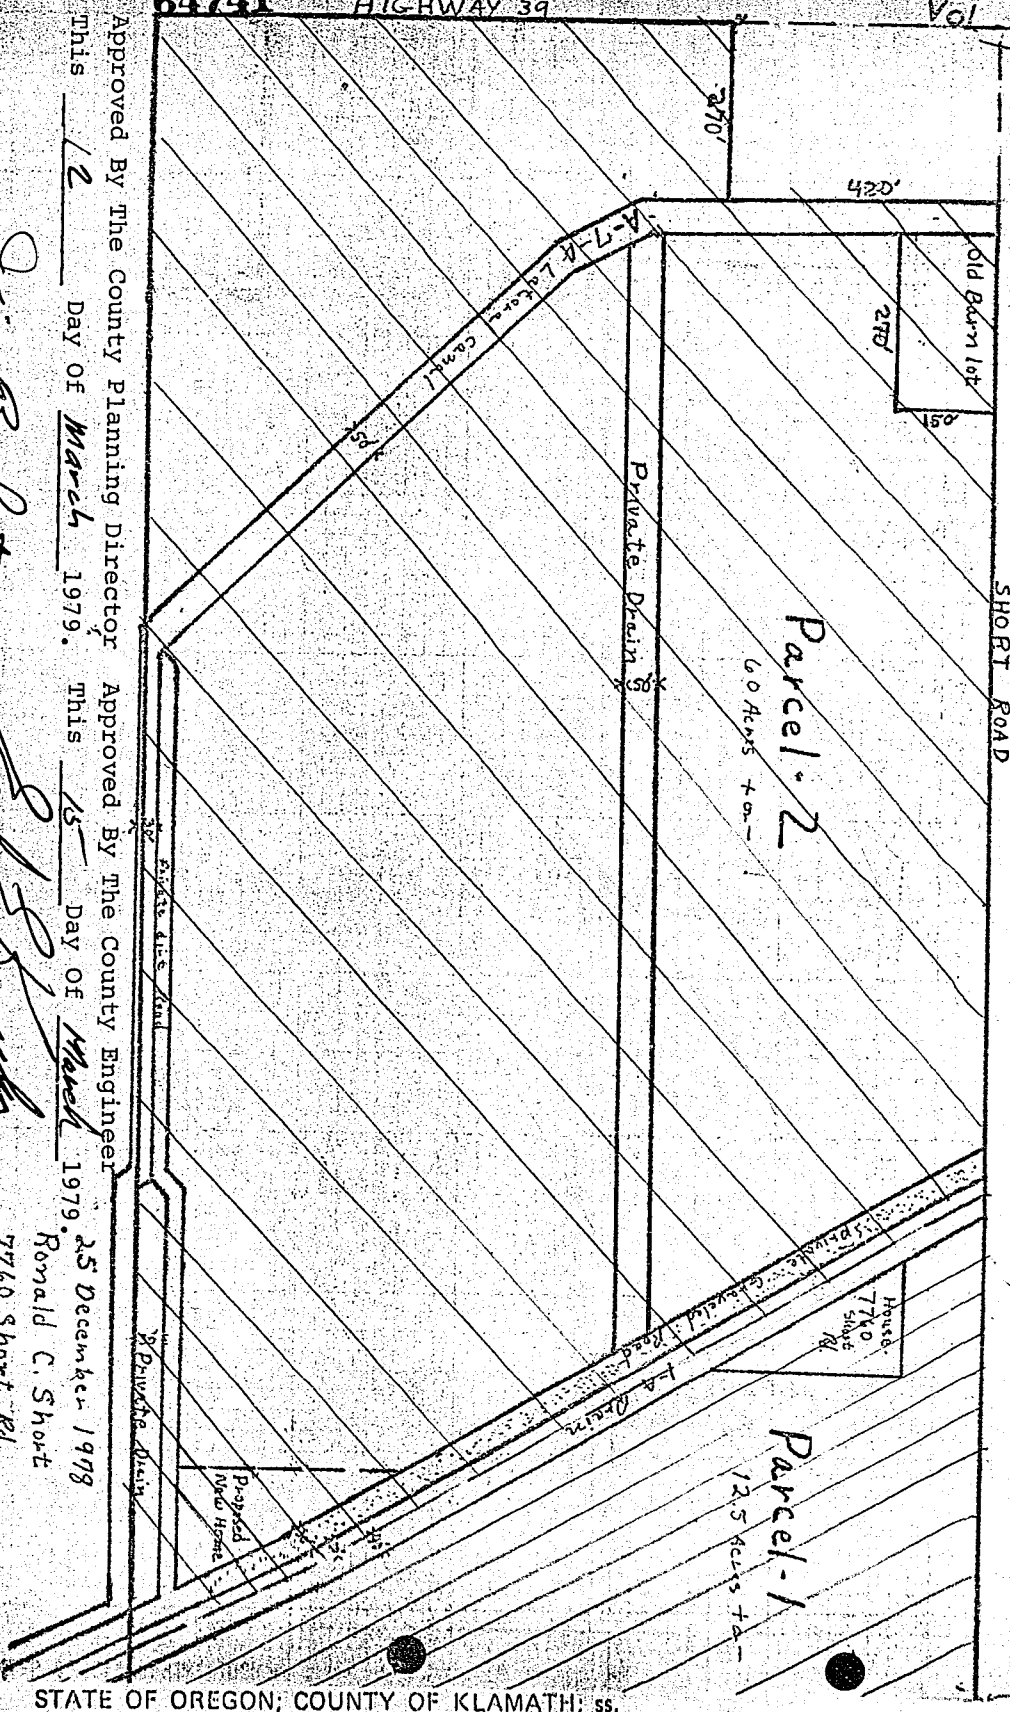

Approved By The County Planning Director This 12 Day of March 1979.

Planning Director

Approved By The County Engineer This 15 Day of March 1979.

County Engineer

25 December 1978
Ronald C. Short
7760 Short Rd.
Klamath Falls, Oregon

STATE OF OREGON; COUNTY OF KLAMATH; ss.

I hereby certify that the within instrument was received and filed for record on the 29th day of March A.D., 19 79 at 2:28 o'clock P M., and duly recorded in Vol M79, of Deeds on Page 6950.

WM. D. MILNE, County Clerk

By Bernetha Kelsch Deputy

FEE $3.00

ck 369