

THIS DEED, made this 17th day of April, 1994, by and between the UNITED STATES OF AMERICA, acting by and through the DEPARTMENT OF TRANSPORTATION, FEDERAL HIGHWAY ADMINISTRATION, hereinafter referred to as the DEPARTMENT, and KLAMATH COUNTY, of the STATE OF OREGON, hereinafter referred to as the GRANTEE:

WITNESSETH:

WHEREAS, the GRANTEE has filed application under the provisions of the Act of Congress of August 27, 1958, as amended (23 U.S.C. Section 317), for the right-of-way of a highway over certain land owned by the United States in the state of Oregon, which is under the jurisdiction of the Department of Agriculture - Forest Service; and

WHEREAS, this transfer is further authorized under the provisions of the Act of Congress approved October 15, 1966 (80 Stat. 931, 937, Section 6(a) (1) (A)); and

WHEREAS, the Federal Highway Administrator, pursuant to delegation of authority from the Secretary of Transportation, has determined that an easement over the land covered by the application is reasonably necessary for a right-of-way for the Cascade Lakes Highway; and

WHEREAS, the United States Department of Agriculture, acting by and through the Forest Service, has agreed to the transfer by the DEPARTMENT of an easement over the land to the GRANTEE;

NOW THEREFORE, the DEPARTMENT as authorized by law, does hereby grant to the GRANTEE an easement for a right-of-way for the operation, and maintenance of a highway and use of the space above and below the established grade line of the highway pavement for

highway purposes on, over, across, in, and upon the following described land of the United States within the Deschutes National Forest:

T.24 S., R.7 E.

Sec. 2, lot 4, S1/2 NW1/4, E1/2 SW1/4;
 Sec. 11, E1/2 NW1/4, E1/2 SW1/4, SW1/4 SE1/4;
 Sec. 14, NW1/4 NE1/4.

T.22 S., R.7 E.

Sec. 14, NE1/4 NE1/4, S1/2 NE1/4, E1/2 SW1/4, NW1/4 SE1/4;
 Sec. 23, E1/2 NW1/4, E1/2 SW1/4;
 Sec. 26, E1/2 NW1/4, NE1/4 SW1/4, W1/2 SW1/4;
 Sec. 34, E1/2 NE1/4, E1/2 SE1/4;
 Sec. 35, W1/2 NW1/4, SW1/4 SW1/4.

as shown on Exhibit A attached hereto and made a part hereof, subject, however, to the following terms, conditions, and covenants:


1. Outstanding valid claims, if any, existing on the date of this grant, and the Grantee shall obtain such permission as may be necessary on account of any such claims.
2. The Grantee and the Forest Supervisor shall make determination as to the necessity for archaeological and paleontological reconnaissance and salvage within the right-of-way, and such reconnaissance and salvage to the extent determined necessary because of reconstruction of the highway facility, is to be undertaken by the Grantee in compliance with the acts entitled, An Act for the Preservation of American Antiquities, approved June 8, 1906 (34 Stat. 225, 16 U.S.C. 432-433), the Archaeological Resources Protection Act of 1979 (93 Stat. 721, 16 U.S.C. 470aa-470ll), and state laws where applicable.
3. The easement herein granted is limited to use of the described right-of-way and the space above and below the established grade line of the highway pavement for the purpose of reconstruction, operation and maintenance of a highway in accordance with the approved plans described in the following condition number 4 and does not include the grant of any rights for nonhighway purposes or facilities: Provided, that the right of the Forest Service to use or authorize the use of any portion of the right-of-way for nonhighway purposes shall not be exercised when such use would be inconsistent with the provisions of Title 23 of the United States Code and of the Federal Highway Administration regulations issued pursuant thereto or would interfere with the free flow of traffic or impair the full use and safety of the highway, and in any case the Grantee and the Federal Highway Administration shall be consulted prior to the exercise of such rights: and Provided further, that nothing herein shall preclude the Forest Service from locating National Forest and other Department of Agriculture signs on the portions of the right-of-way outside of construction clearing limits.
4. The design and reconstruction of highway project(s) situated on this right-of-way will be in accordance with the provisions of Title 23, United States Code--Highways, and amendments; the

- Regulations for the Administration of Federal-Aid for Highways, effective May 11, 1960; and amendments and established procedures for Federal-Aid projects, including the requirements of Title 23, Code of Federal Regulations, Part 771, and the construction specifications of the State Highway Department as approved by the Federal Highway Administration for use on Federal-Aid projects.
- The Forest Supervisor will be provided an opportunity to review plans relative to effects, if any, that the project works as planned will have upon adequate protection and utilization of the land traversed by the right-of-way and adjoining land under the administration of the Forest Service for the purposes for which such land is being administered. Those features of design, reconstruction, and maintenance of the highway facility and of use of the right-of-way that would have effect on the protection and utilization of the land under the administration of the Forest Service are to be mutually agreed upon by the Forest Supervisor and the Grantee by conference or other communication during the preparation of the plans and specification for each reconstruction project, and the plans shall be revised, modified, or supplemented to meet the approval of the Forest Supervisor or when deemed appropriate, supplemented by written stipulation between the Forest Supervisor and the Grantee prior to start of reconstruction.
- The final design and the construction specifications for any highway reconstruction project on the right-of-way will be presented to the Forest Supervisor for approval; reconstruction shall not begin until such approval is given: Provided, that if it is subsequently deemed necessary that the approved plans, specifications, or stipulation be amended or supplemented, any amendment or supplement shall be approved by the Forest Supervisor and the Grantee before being placed in effect.
5. Consistent with highway safety standards, the Grantee shall:
 - a. Protect and preserve soil and vegetative cover and scenic and aesthetic values on the right-of-way outside of construction limits.
 - b. Provide for the prevention and control of soil erosion within the right-of-way and adjacent lands that might be affected by the reconstruction, operation, or maintenance of the highway, and shall vegetate and keep vegetated with suitable species all earth cut or fill slopes feasible for revegetation or other areas on which ground cover is destroyed where it is deemed necessary during a joint review between the Forest Supervisor and the Grantee prior to completion of the highway and the Grantee shall maintain all terracing, water bars, leadoff ditches, or other preventive works that may be required to accomplish this objective. This provision shall also apply to slopes that are reshaped following slides which occur during or after reconstruction.
 6. The Grantee shall establish no borrow, sand, or gravel pits; stone quarries; permanent storage areas; or sites for highway operation and maintenance facilities, camps, supply depots, or disposal areas within the right-of-way unless shown on approved reconstruction plans without first obtaining approval of the Forest Supervisor.

7. The Grantee shall maintain the right-of-way clearing by means of chemicals only after specific written approval has been given by the Forest Supervisor. Application for such approval must be in writing and specify the time, method, chemicals, and the exact portion of the right-of-way to be chemically treated.
8. The Grantee, in consideration of the grant of this easement, does hereby covenant and agree as a covenant running with the land for itself, its successors and assigns that:
 - a. No person shall, on the grounds of race, color, or national origin, be excluded from participation in, be denied the benefits of, or be otherwise subjected to discrimination with regard to any facility located wholly or in part on, over, or under such lands hereby conveyed,
 - b. That the Grantee shall use said easement and right-of-way so conveyed, in compliance with all requirements imposed by or pursuant to Title 49, Code of Federal Regulations, Department of Transportation, Subtitle A Office of the Secretary, Part 21, Nondiscrimination in Federally-Assisted Programs of the Department of Transportation, effectuation of Title VI of the Civil Rights Act of 1964, and said regulations as may be amended.
9. When need for the easement herein granted no longer exists, the Grantee shall give notice of that fact to the Secretary of Transportation and the rights herein granted shall terminate and the land shall revert immediately to the full control of the Department of Agriculture.

IN WITNESS WHEREOF, I, Robert B. Rutledge Regional Counsel, pursuant to delegations of authority from the Secretary of Transportation, the Federal Highway Administrator, the Regional Federal Highway Administrator, and Chief Counsel, Federal Highway Administration, by virtue of authority in me vested by law, have hereunto subscribed my name as of the day and year first above written.

UNITED STATES OF AMERICA
DEPARTMENT OF TRANSPORTATION
FEDERAL HIGHWAY ADMINISTRATION

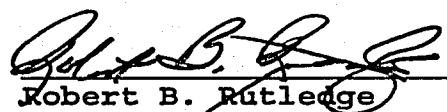By: 

Robert B. Rutledge
Regional Counsel

STATE OF OREGON)
) ss:
COUNTY OF MULTNOMAH)

I, Donna Z. Juhnke, a Notary Public in and for the State
of Oregon, do hereby certify that on this the 18th day of
April, 1994, before me personally appeared Robert B.
Regional Counsel, Federal Highway Administration, and
acknowledged that the foregoing instrument bearing date of April 17th
1994, was executed by him in his official capacity and by
authority in him vested by law, for the purposes and intents in
said instrument described and set forth, and acknowledged the same
to be his free act and deed as Regional Counsel, Federal Highway
Administration.


Witness my hand and seal this 18th day of April, 1994.

(SEAL)
Public

Donna Z. Juhnke Notary

My commission expires:

October 14, 1994.

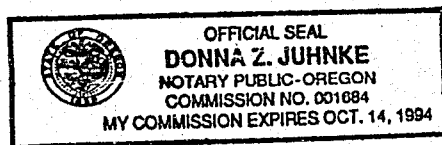


In compliance with the conditions set forth in the foregoing deed, the county of Klamath, state of Oregon, certifies, and by the acceptance of this deed, accepts the right-of-way over certain land herein described and agrees for itself, its successors, and assigns forever to abide by the conditions set forth in said deed.

BY: [Signature]TITLE: Commission ChairSTATE OF OregonCOUNTY OF Klamath

I, Nancy Lee Bodkin, a Notary Public in and for said County and State, hereby certify that Wes Sine, whose name is signed to the foregoing conveyance and who is known to me, acknowledged before me on, this day that, being informed of the contents of the conveyance, deed, in his capacity as such, Commission Chair executed the same voluntarily on this day.

Given under my hand and seal of office this 24th day of May, 1994.

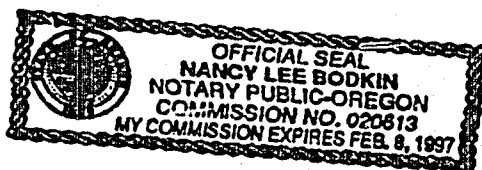

Nancy Lee Bodkin
Notary Public

(SEAL)

My commission expires February 8/1997. Notary Public

EXHIBIT "A"

16581

RIGHT-OF-WAY GRANT TO
KLAMATH COUNTY, OREGON
OREGON FOREST HIGHWAY PROJECT PFH 46-1(3)
CASCADE LAKES HIGHWAY
RIGHT-OF-WAY PLATS
U.S.D.A.

FOREST SERVICE
PACIFIC NORTHWEST REGION
DESCHUTES NATIONAL FOREST


DESCRIPTION OF LANDS:

SEE SHEET 2 OF 27.

TOTAL RIGHT-OF-WAY = 89.47 ACRES

RECORDS OF SURVEY ARE LOCATED AT:
FEDERAL HIGHWAY ADMINISTRATION
610 EAST FIFTH STREET
VANCOUVER, WASHINGTON 98661

LEGEND

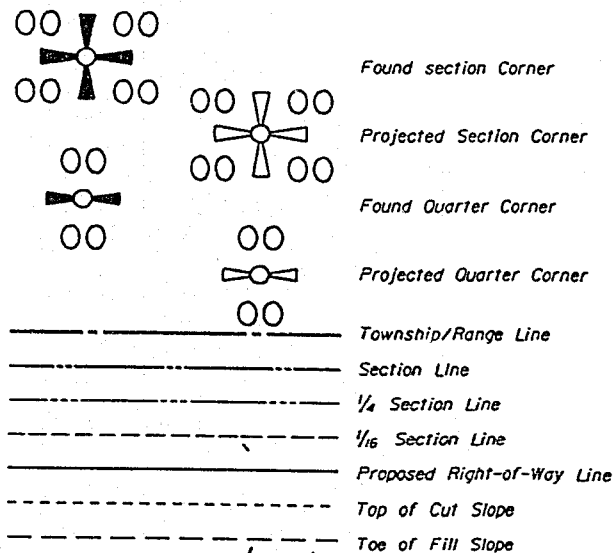

BEARINGS ARE BASED ON:

GPS STATE PLANE

*NOTE: 2 MILLION WAS DROPPED
FROM THE EASTING FOR COMPUTER
AIDED DESIGN PURPOSES.

Accepted By: William J. M. [Signature]

Date: 1/10/94

Forest Engineer
Deschutes N.F.

EXHIBIT "A"

16582

RIGHT-OF-WAY GRANT TO
KLAMATH COUNTY, OREGON
OREGON FOREST HIGHWAY PROJECT PFH 46-1(3)
CASCADE LAKES HIGHWAY

U.S.D.A.
FOREST SERVICE
PACIFIC NORTHWEST REGION
DESCHUTES NATIONAL FOREST

DESCRIPTION OF LANDS:


TOWNSHIP 24 SOUTH, RANGE 7 EAST, WILLAMETTE MERIDIAN

NW ¹ / ₄ NE ¹ / ₄ , SECTION 14	SE ¹ / ₄ SW ¹ / ₄ , SECTION 2
SW ¹ / ₄ SE ¹ / ₄ , SECTION 11	NE ¹ / ₄ SW ¹ / ₄ , SECTION 2
SE ¹ / ₄ SW ¹ / ₄ , SECTION 11	SE ¹ / ₄ NW ¹ / ₄ , SECTION 2
NE ¹ / ₄ SW ¹ / ₄ , SECTION 11	SW ¹ / ₄ NW ¹ / ₄ , SECTION 2
SE ¹ / ₄ NW ¹ / ₄ , SECTION 11	LOT 4, SECTION 2
NE ¹ / ₄ NW ¹ / ₄ , SECTION 11	

TOWNSHIP 23 SOUTH, RANGE 7 EAST, WILLAMETTE MERIDIAN

SE ¹ / ₄ SE ¹ / ₄ , SECTION 34	SW ¹ / ₄ SW ¹ / ₄ , SECTION 35
NE ¹ / ₄ SE ¹ / ₄ , SECTION 34	SW ¹ / ₄ NW ¹ / ₄ , SECTION 35
SE ¹ / ₄ NE ¹ / ₄ , SECTION 34	NW ¹ / ₄ NW ¹ / ₄ , SECTION 35
NE ¹ / ₄ NE ¹ / ₄ , SECTION 34	
SW ¹ / ₄ SW ¹ / ₄ , SECTION 26	SE ¹ / ₄ SW ¹ / ₄ , SECTION 23
NW ¹ / ₄ SW ¹ / ₄ , SECTION 26	NE ¹ / ₄ SW ¹ / ₄ , SECTION 23
NE ¹ / ₄ SW ¹ / ₄ , SECTION 26	SE ¹ / ₄ NW ¹ / ₄ , SECTION 23
SE ¹ / ₄ NW ¹ / ₄ , SECTION 26	NE ¹ / ₄ NW ¹ / ₄ , SECTION 23
NE ¹ / ₄ NW ¹ / ₄ , SECTION 26	
	SE ¹ / ₄ SW ¹ / ₄ , SECTION 14
	NE ¹ / ₄ SW ¹ / ₄ , SECTION 14
	NW ¹ / ₄ SE ¹ / ₄ , SECTION 14
	SW ¹ / ₄ NE ¹ / ₄ , SECTION 14
	SE ¹ / ₄ NE ¹ / ₄ , SECTION 14
	NE ¹ / ₄ NE ¹ / ₄ , SECTION 14

TOTAL RIGHT-OF-WAY = 89.47 ACRES

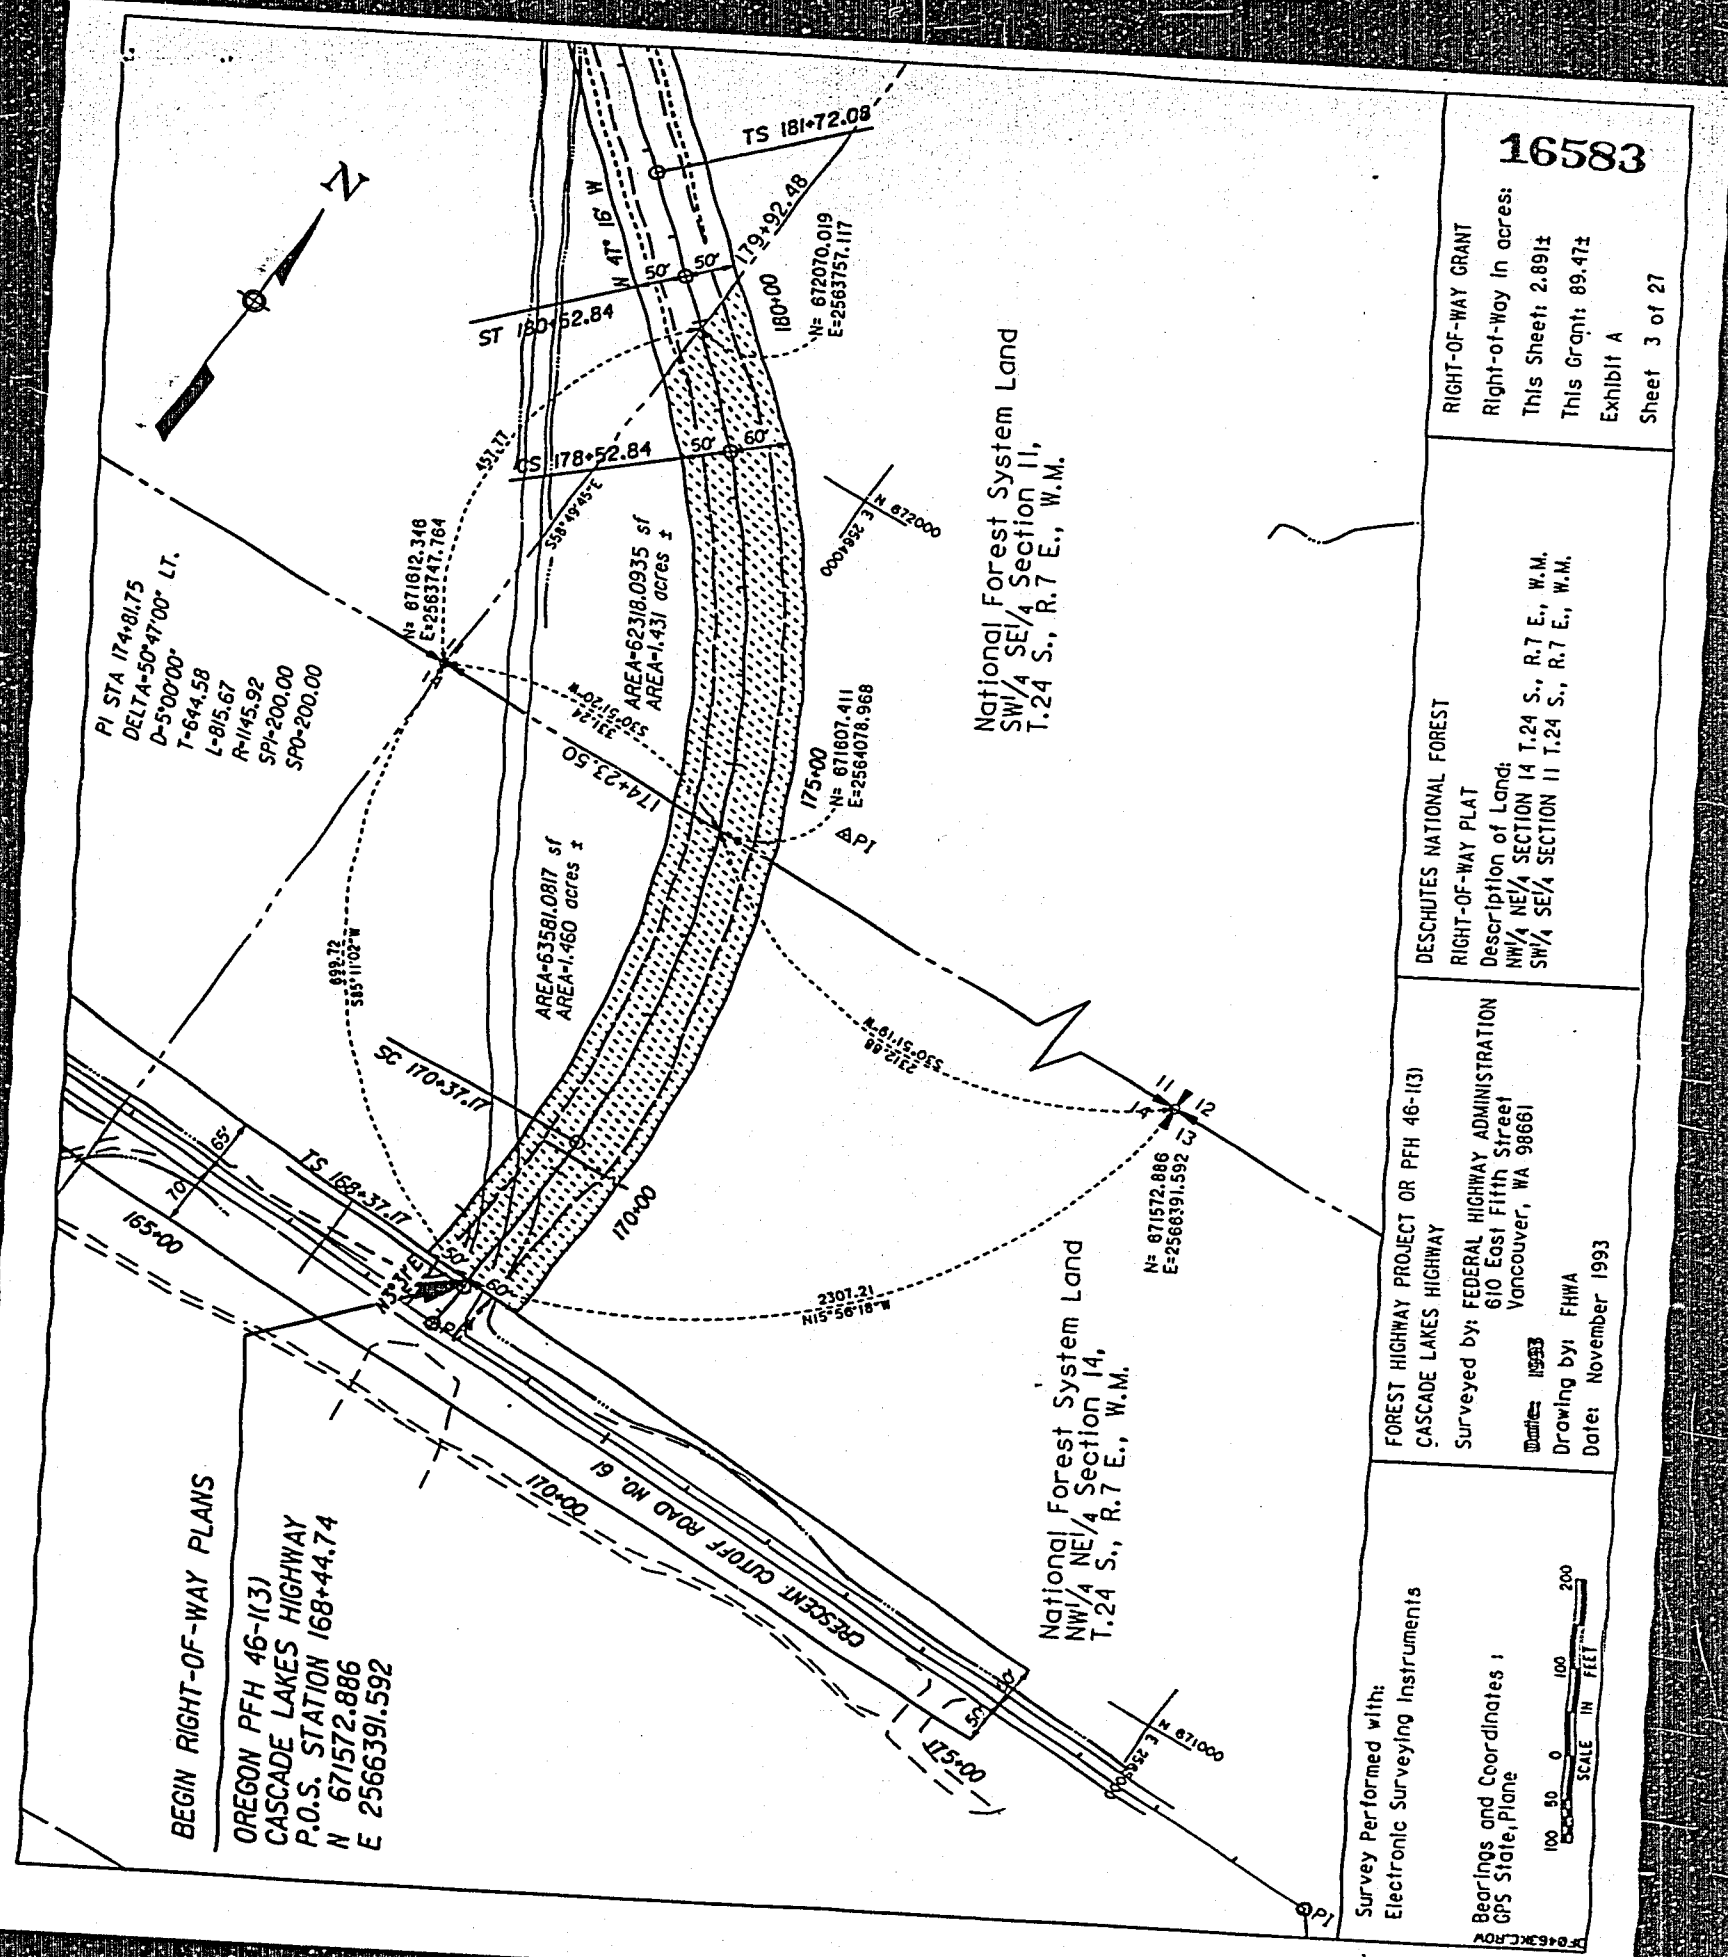

16583

RIGHT-OF-WAY GRANT
Right-of-Way In acres:
This Sheet: 2.891±
This Grant: 89.47±
Exhibit A
Sheet 3 of 27

DESCHUTES NATIONAL FOREST

RIGHT-OF-WAY PLAT

Description of Land:

NW¹/₄ NE¹/₄ SECTION 14 T.24 S., R.7 E., W.M.

SW¹/₄ SE¹/₄ SECTION 11 T.24 S., R.7 E., W.M.

FOREST HIGHWAY PROJECT OR PFH 46-1(3)
CASCADIA LAKES PROJECT


Surveyed by: **FEDERAL HIGHWAY ADMINISTRATION**
610 East Fifth Street
Vancouver, WA 98661

Don't
miss

Drawing by: FHWA
Date: November 1993

Survey Performed with:
Electronic Surveying Instruments

Bearings and Coordinates ;
CCPS State Plane

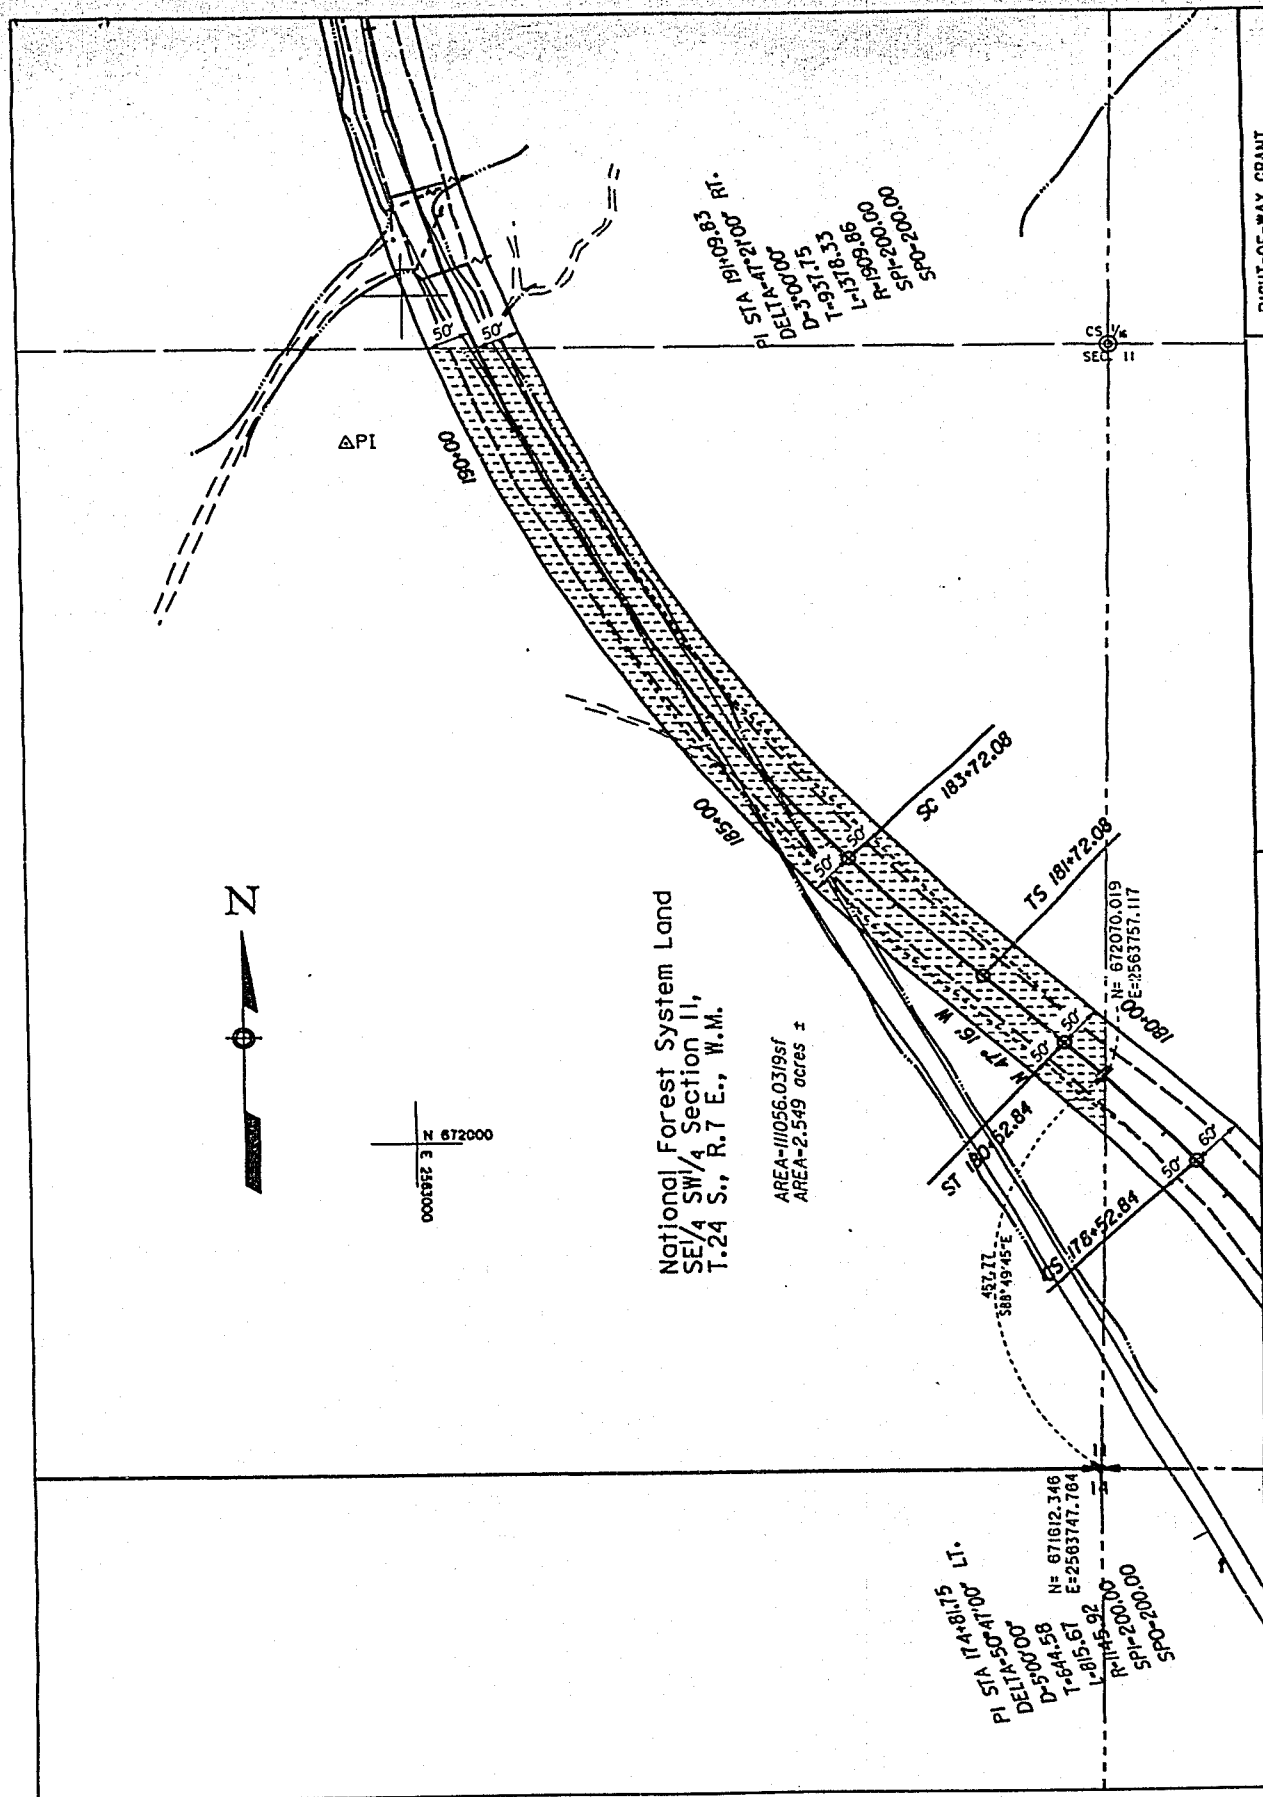

16584

RIGHT-OF-WAY GRANT
Right-of-Way In acres:
This Sheet: 2.5492
This Grant: 89.472
Exhibit A
Sheet 4 of 27

DESCHUTES NATIONAL FOREST
RIGHT-OF-WAY PLAT
Description of Land:
SE 1/4 SW 1/4 SECTION II, T.24 S., R.7 E., W.M.


FOREST HIGHWAY PROJECT OR PFH 48-1(3)
CASCADE LAKES HIGHWAY
Surveyed by: FEDERAL HIGHWAY ADMINISTRATION
610 East Fifth Street
Vancouver, WA 98661

Date: 1993
Drawing by: FHWA
Date: November 1993

Survey Performed with:
Electronic Surveying Instruments

Bearings and Coordinates:
GPS State Plane



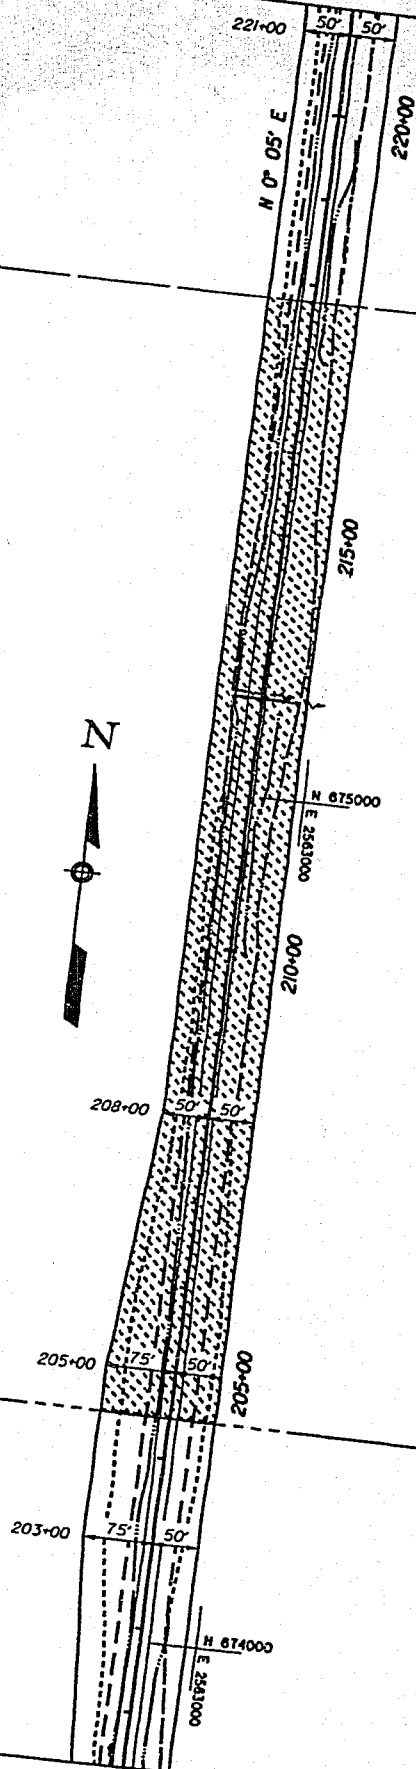

AREA-137991.419sf
AREA-3.68 acres ±

National Forest System Land
SE 1/4 NW 1/4 Section 11,
T.24 S., R.7 E., W.M.

Survey Performed with:
Electronic Surveying Instruments

Bearings and Coordinates ±
GPS State Plane



FOREST HIGHWAY PROJECT OR PFH 46-113)
CASCADE LAKES HIGHWAY

Surveyed by: FEDERAL HIGHWAY ADMINISTRATION
610 East Fifth Street
Vancouver, WA 98661

Date: 1993

Drawing by: FHWA

Date: November 1993

DESCHUTES NATIONAL FOREST
RIGHT-OF-WAY PLAT

Description of Land:
SE 1/4 NW 1/4 SECTION 11, T.24 S., R.7 E., W.M.

RIGHT-OF-WAY GRANT

Right-of-Way in acres:


This Sheet: 3.1881

This Grant: 89.471

Exhibit A


Sheet 6 of 27

16588

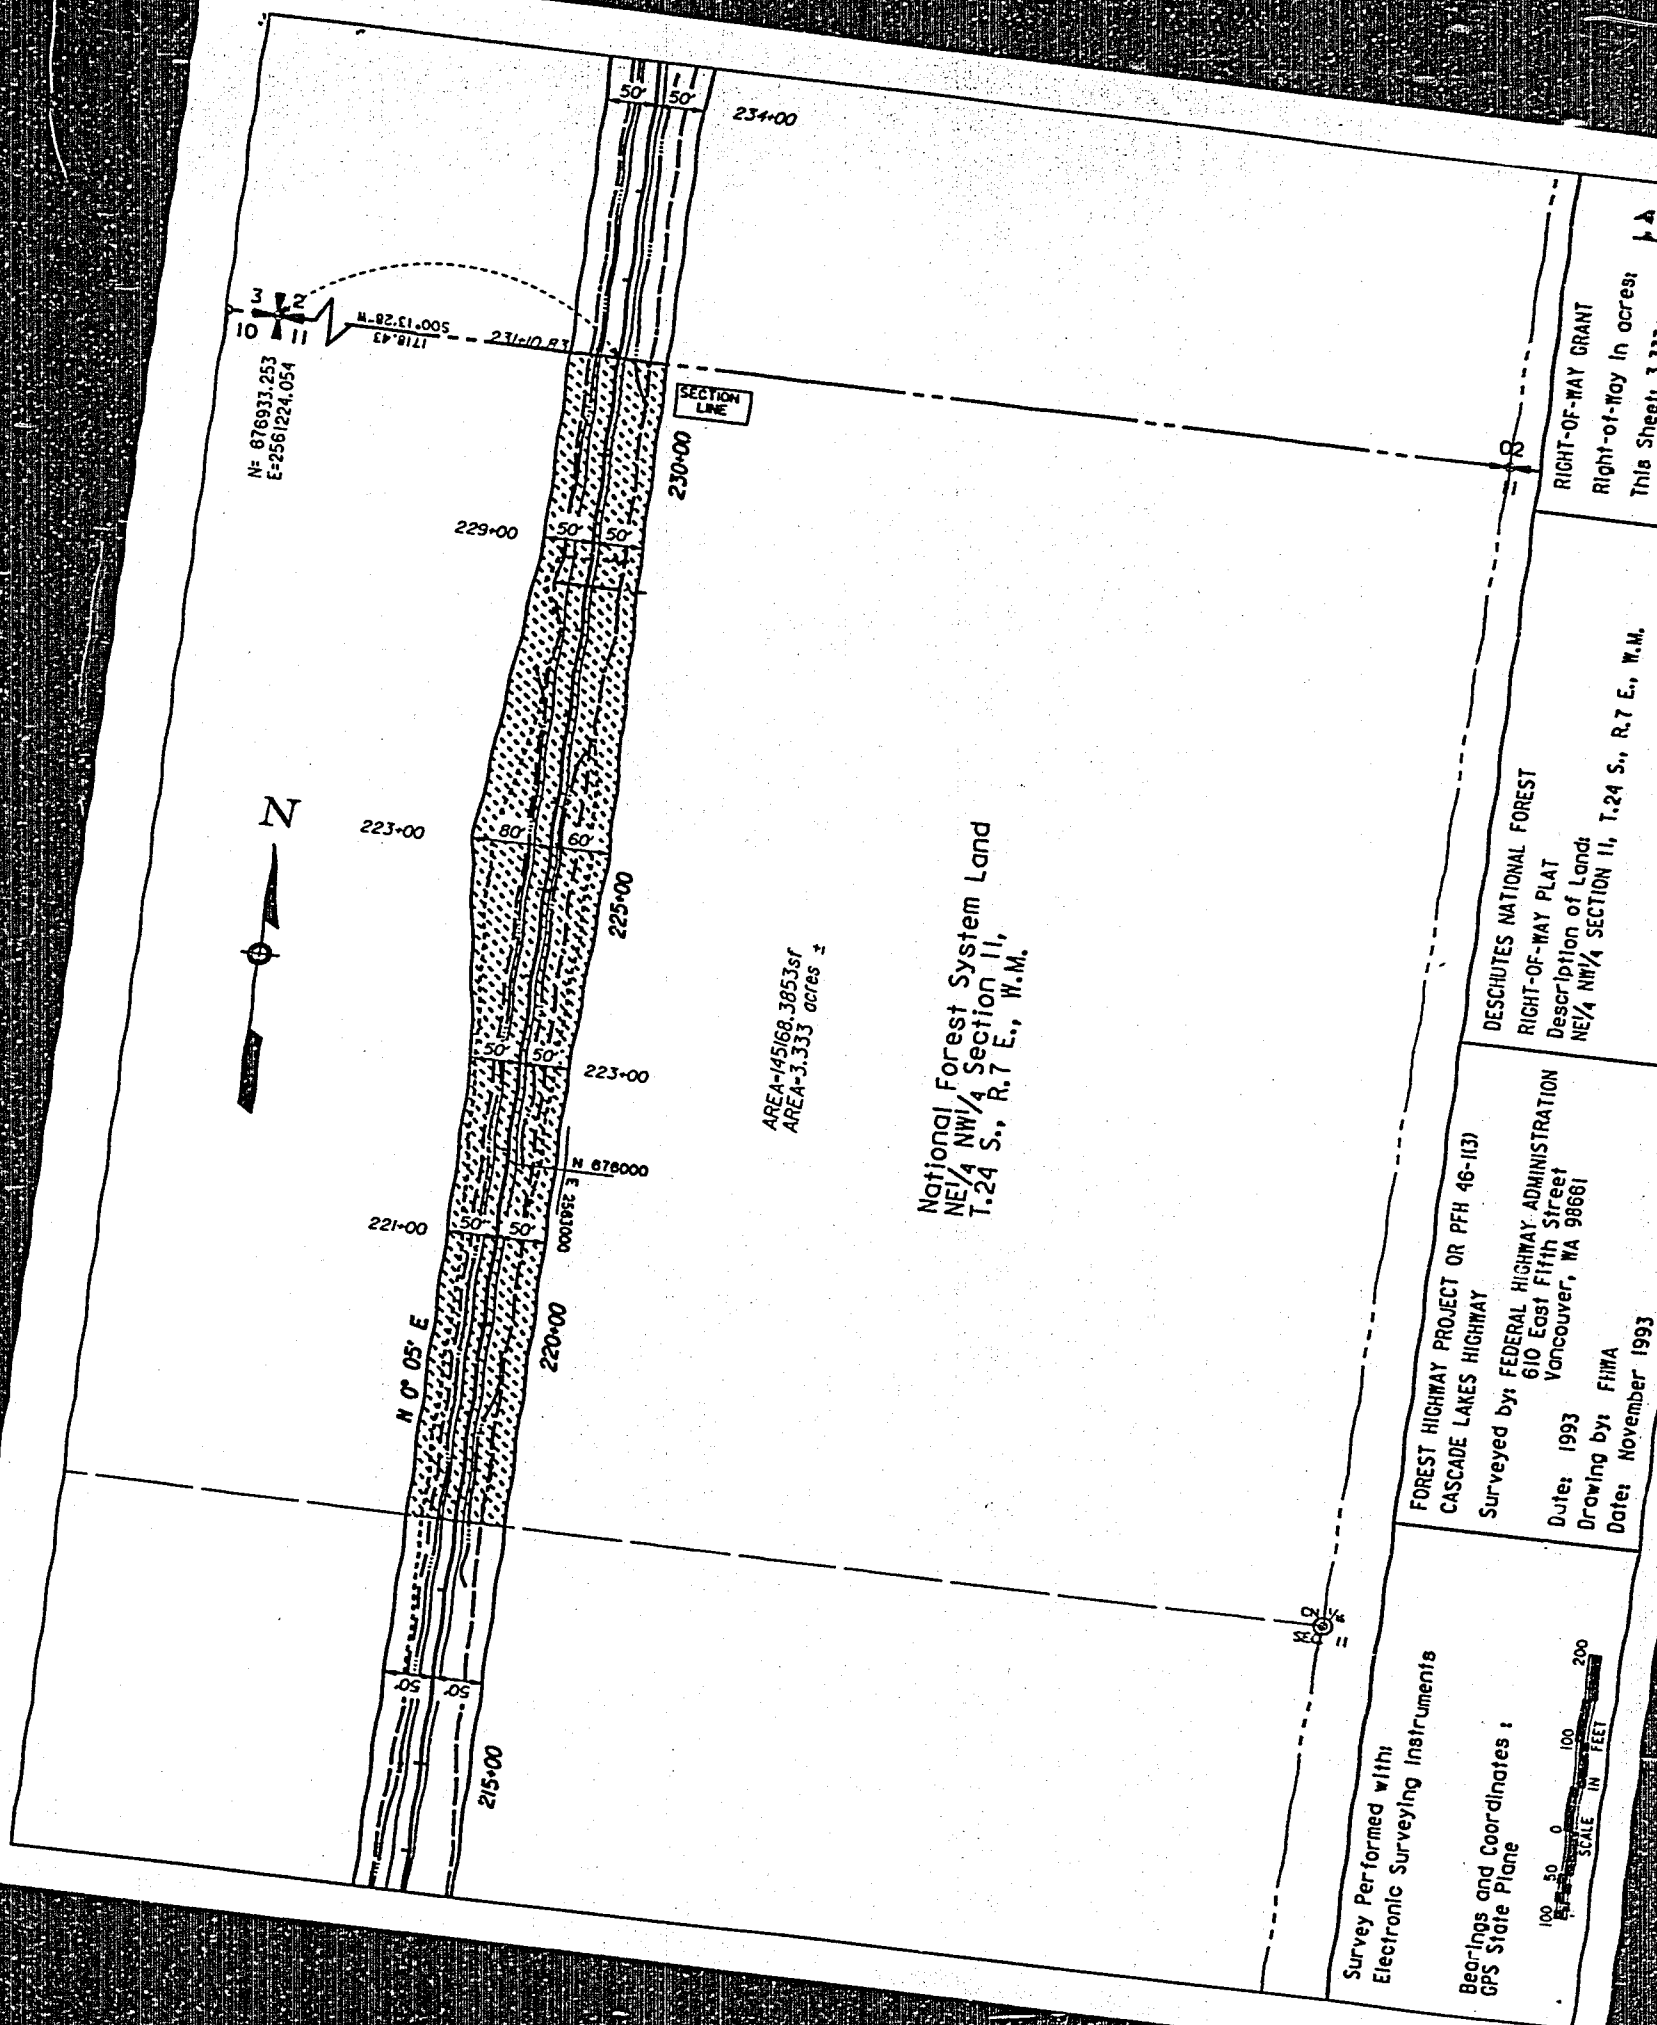

16587

RIGHT-OF-WAY GRANT
Right-of-Way In acres:
This Sheet: 3.333±
This Grant: 89.47±
Exhibit A
Sheet 7 of 27

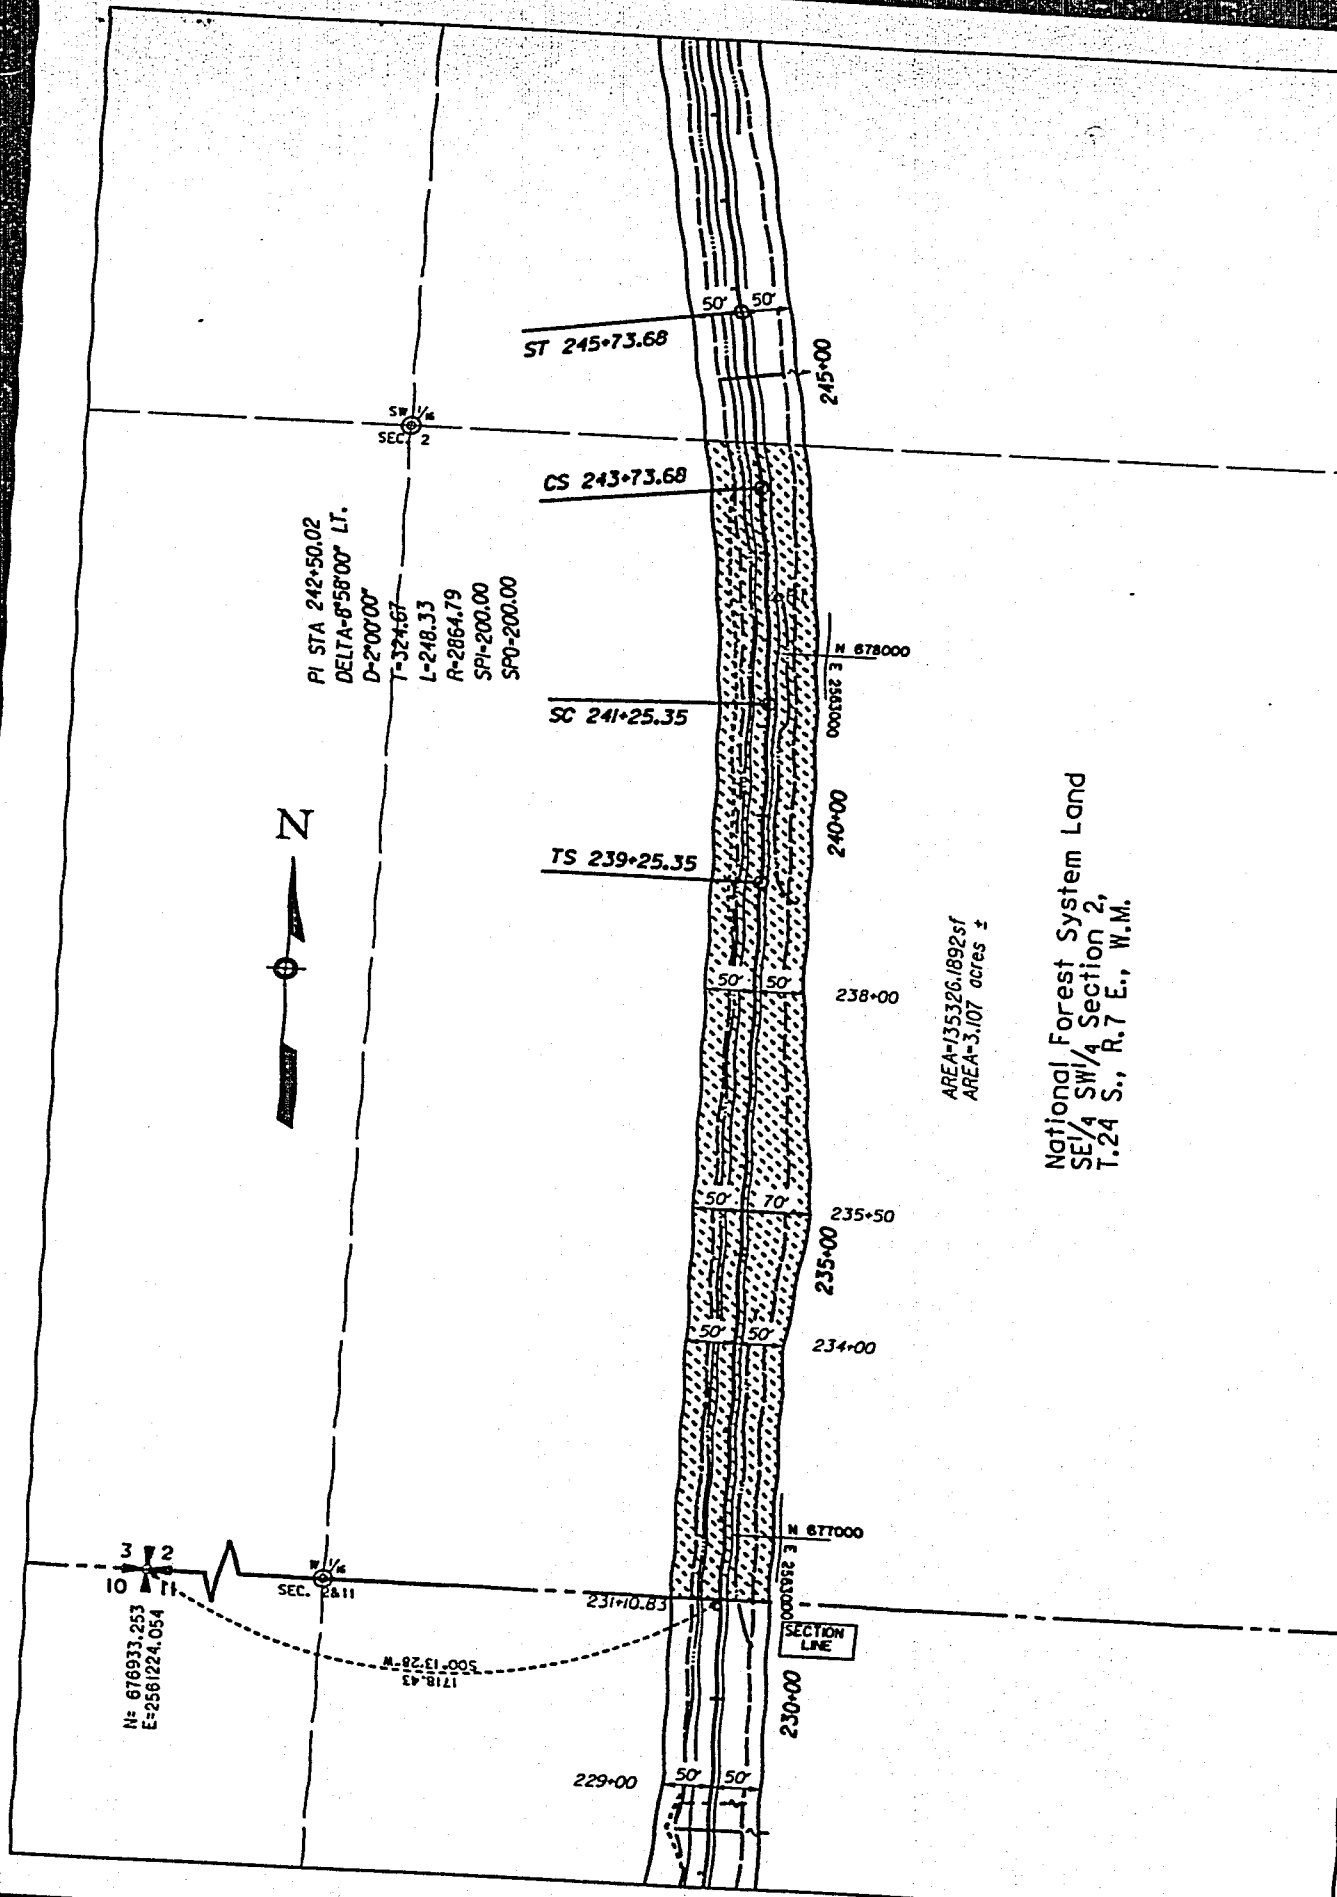

N= 876933.253
E= 2561224.054



PI STA 242+50.02
DELTA-8°58'00" LT.
D=2'00'00"
T=32+67
L=248.33
R=2864.79
SPI=200.00
SPO=200.00

SW 1/4
SEC. 2

ST 245+73.68

CS 243+73.68

SC 241+25.35

TS 239+25.35

AREA=135326.1892sf
AREA=3.107 acres ±

National Forest System Land
SE 1/4 SW 1/4 Section 2,
T.24 S., R.7 E., W.M.

SECTION LINE

Survey Performed with:
Electronic Surveying Instruments

Bearings and Coordinates:
GPS State Plane



FOREST HIGHWAY PROJECT OR PFH (13)
CASCADE LAKES HIGHWAY


Surveyed by: FEDERAL HIGHWAY ADMINISTRATION
610 East Fifth Street
Vancouver, WA 98681

Date: 1993
Drawing by: FHWA
Date: November 1993

DESCHUTES NATIONAL FOREST
RIGHT-OF-WAY PLAT
Description of Land:
SE 1/4 SW 1/4 SECTION 2, T.24 S., R.7 E., W.M.

RIGHT-OF-WAY GRANT
Right-of-Way in acres:
This Sheet: 3.107±
This Grant: 89.47±
Exhibit A
Sheet 8 of 27

16588

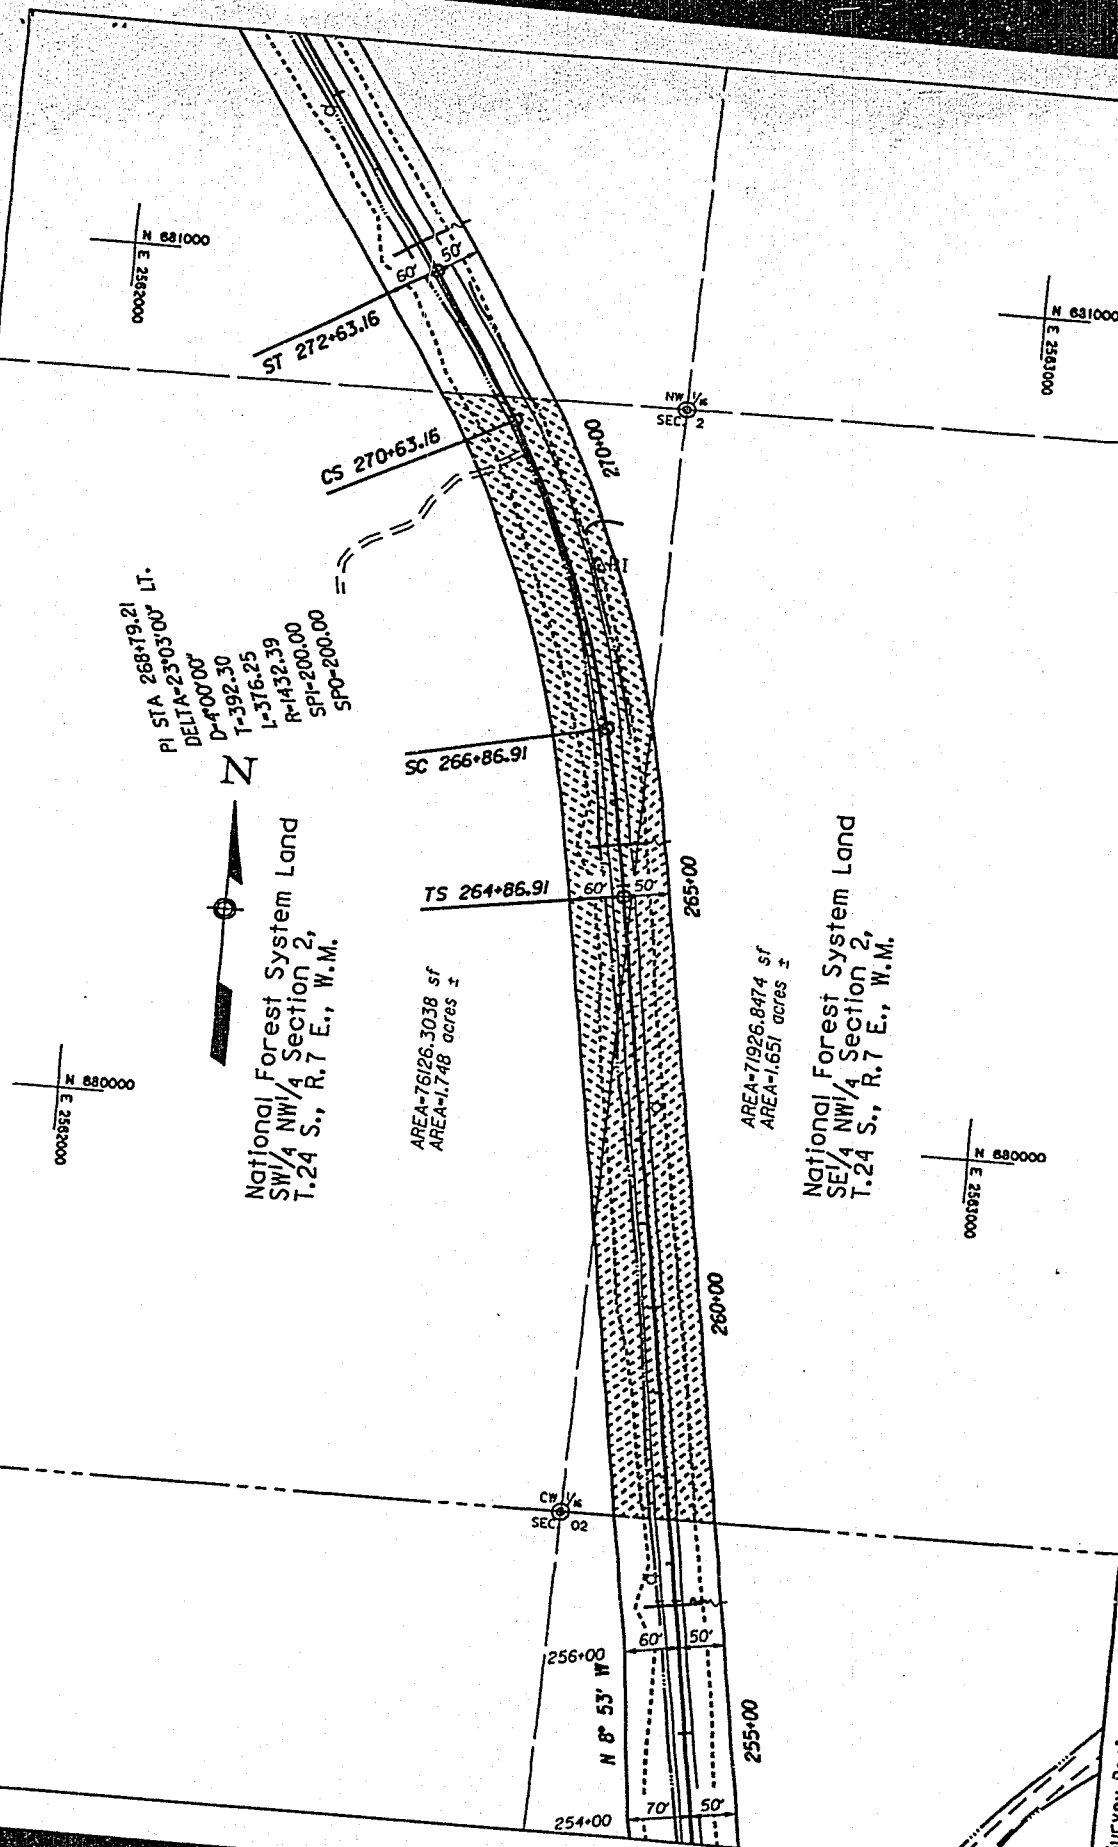

Survey Performed with:
Electronic Surveying Instruments

Bearings and Coordinates :



FOREST HIGHWAY PROJECT OR PFH 46-113)
CASCADE LAKES HIGHWAY

Surveyed by: **FEDERAL HIGHWAY ADMINISTRATION**
610 East Fifth Street
Vancouver, WA 98661

Date: **1993**

Date: 1993

Drawing by: FHWA

Date: November 1993

DESCHUTES NATIONAL FOREST
RIGHT-OF-WAY

RIGHT-OF-WAY PLAT

Description of Land:
SW 1/4 NW 1/4 SECTION 3

SE 1/4 NW 1/4 SECTION 2, T.24 S., R.7 E., W.M.
SE 1/4 NW 1/4 SECTION 2, T.24 S., R.7 E., W.M.

RIGHT-OF-WAY GRANT

Right-of-Way in acres:


This Sheet: 3.399±

This Grant: 89.47±

Exhibit A

Sheet 10 of 27

16590

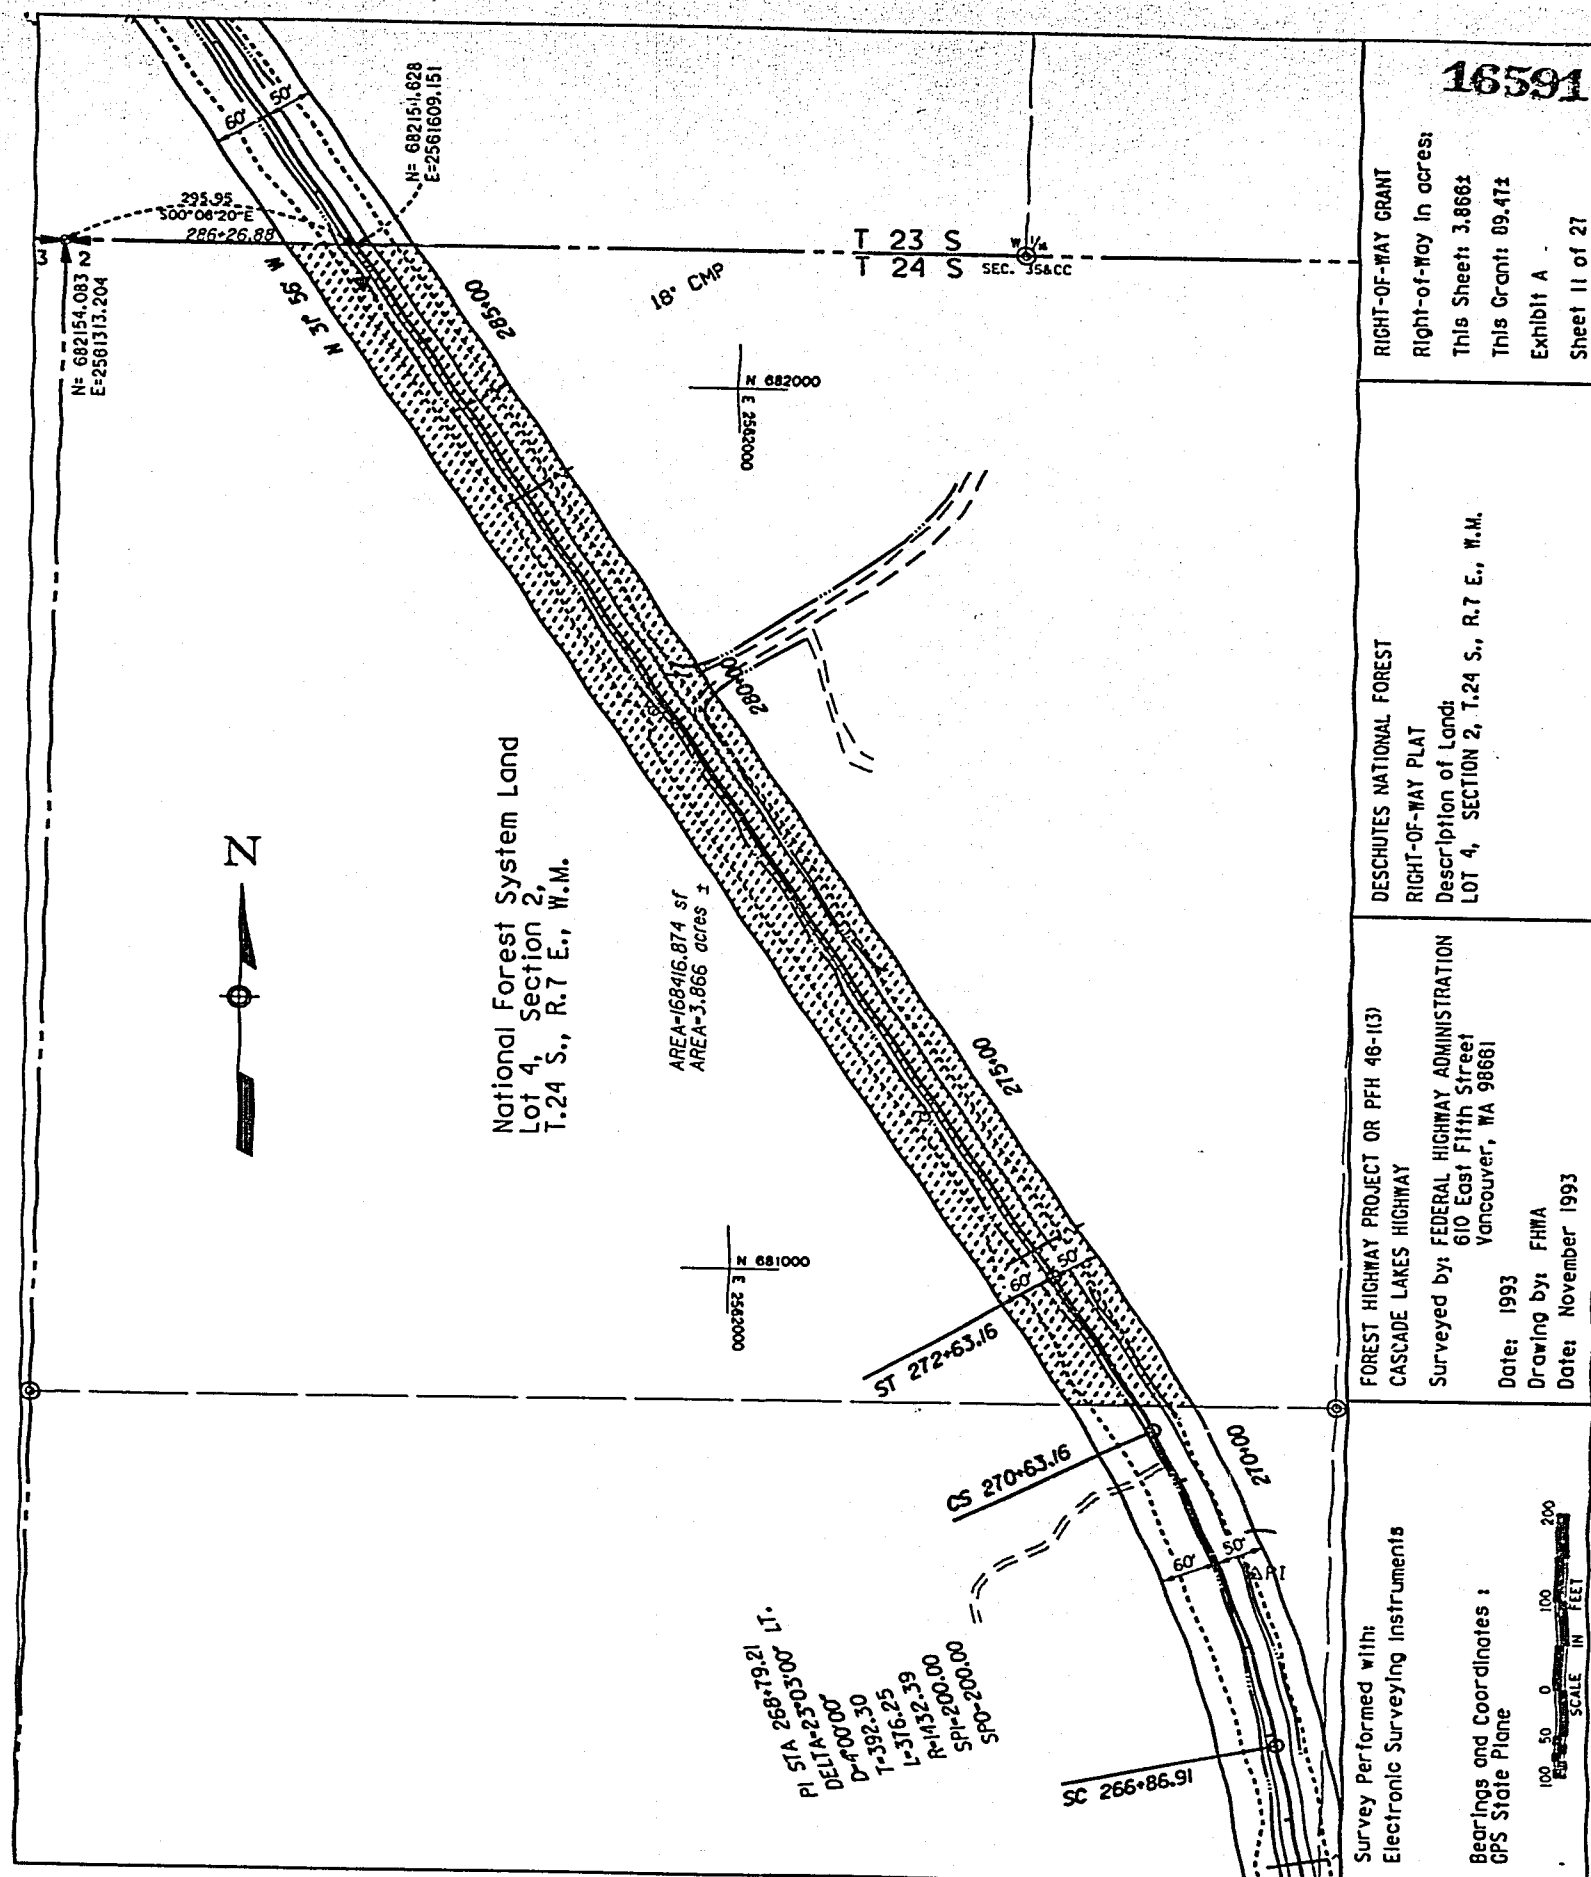

16594

RIGHT-OF-WAY GRANT
Right-of-Way in acreage
This Sheet: 3.866±
This Grant: 09.47±
Exhibit A
Sheet 11 of 27


DESCHUTES NATIONAL FOREST
RIGHT-OF-WAY PLAT

FOREST HIGHWAY PROJECT OR PFH 46-1(3)
CASCADE LAKES HIGHWAY
Surveyed by: FEDERAL HIGHWAY ADMINISTRATION
610 East Fifth Street
Vancouver, WA 98661

Date: 1993
Drawing by: FHWA
Date: November 1993

Survey Performed with:
Electronic Surveying Instruments

**Hearings and Coordinates :
GPS State Plane**

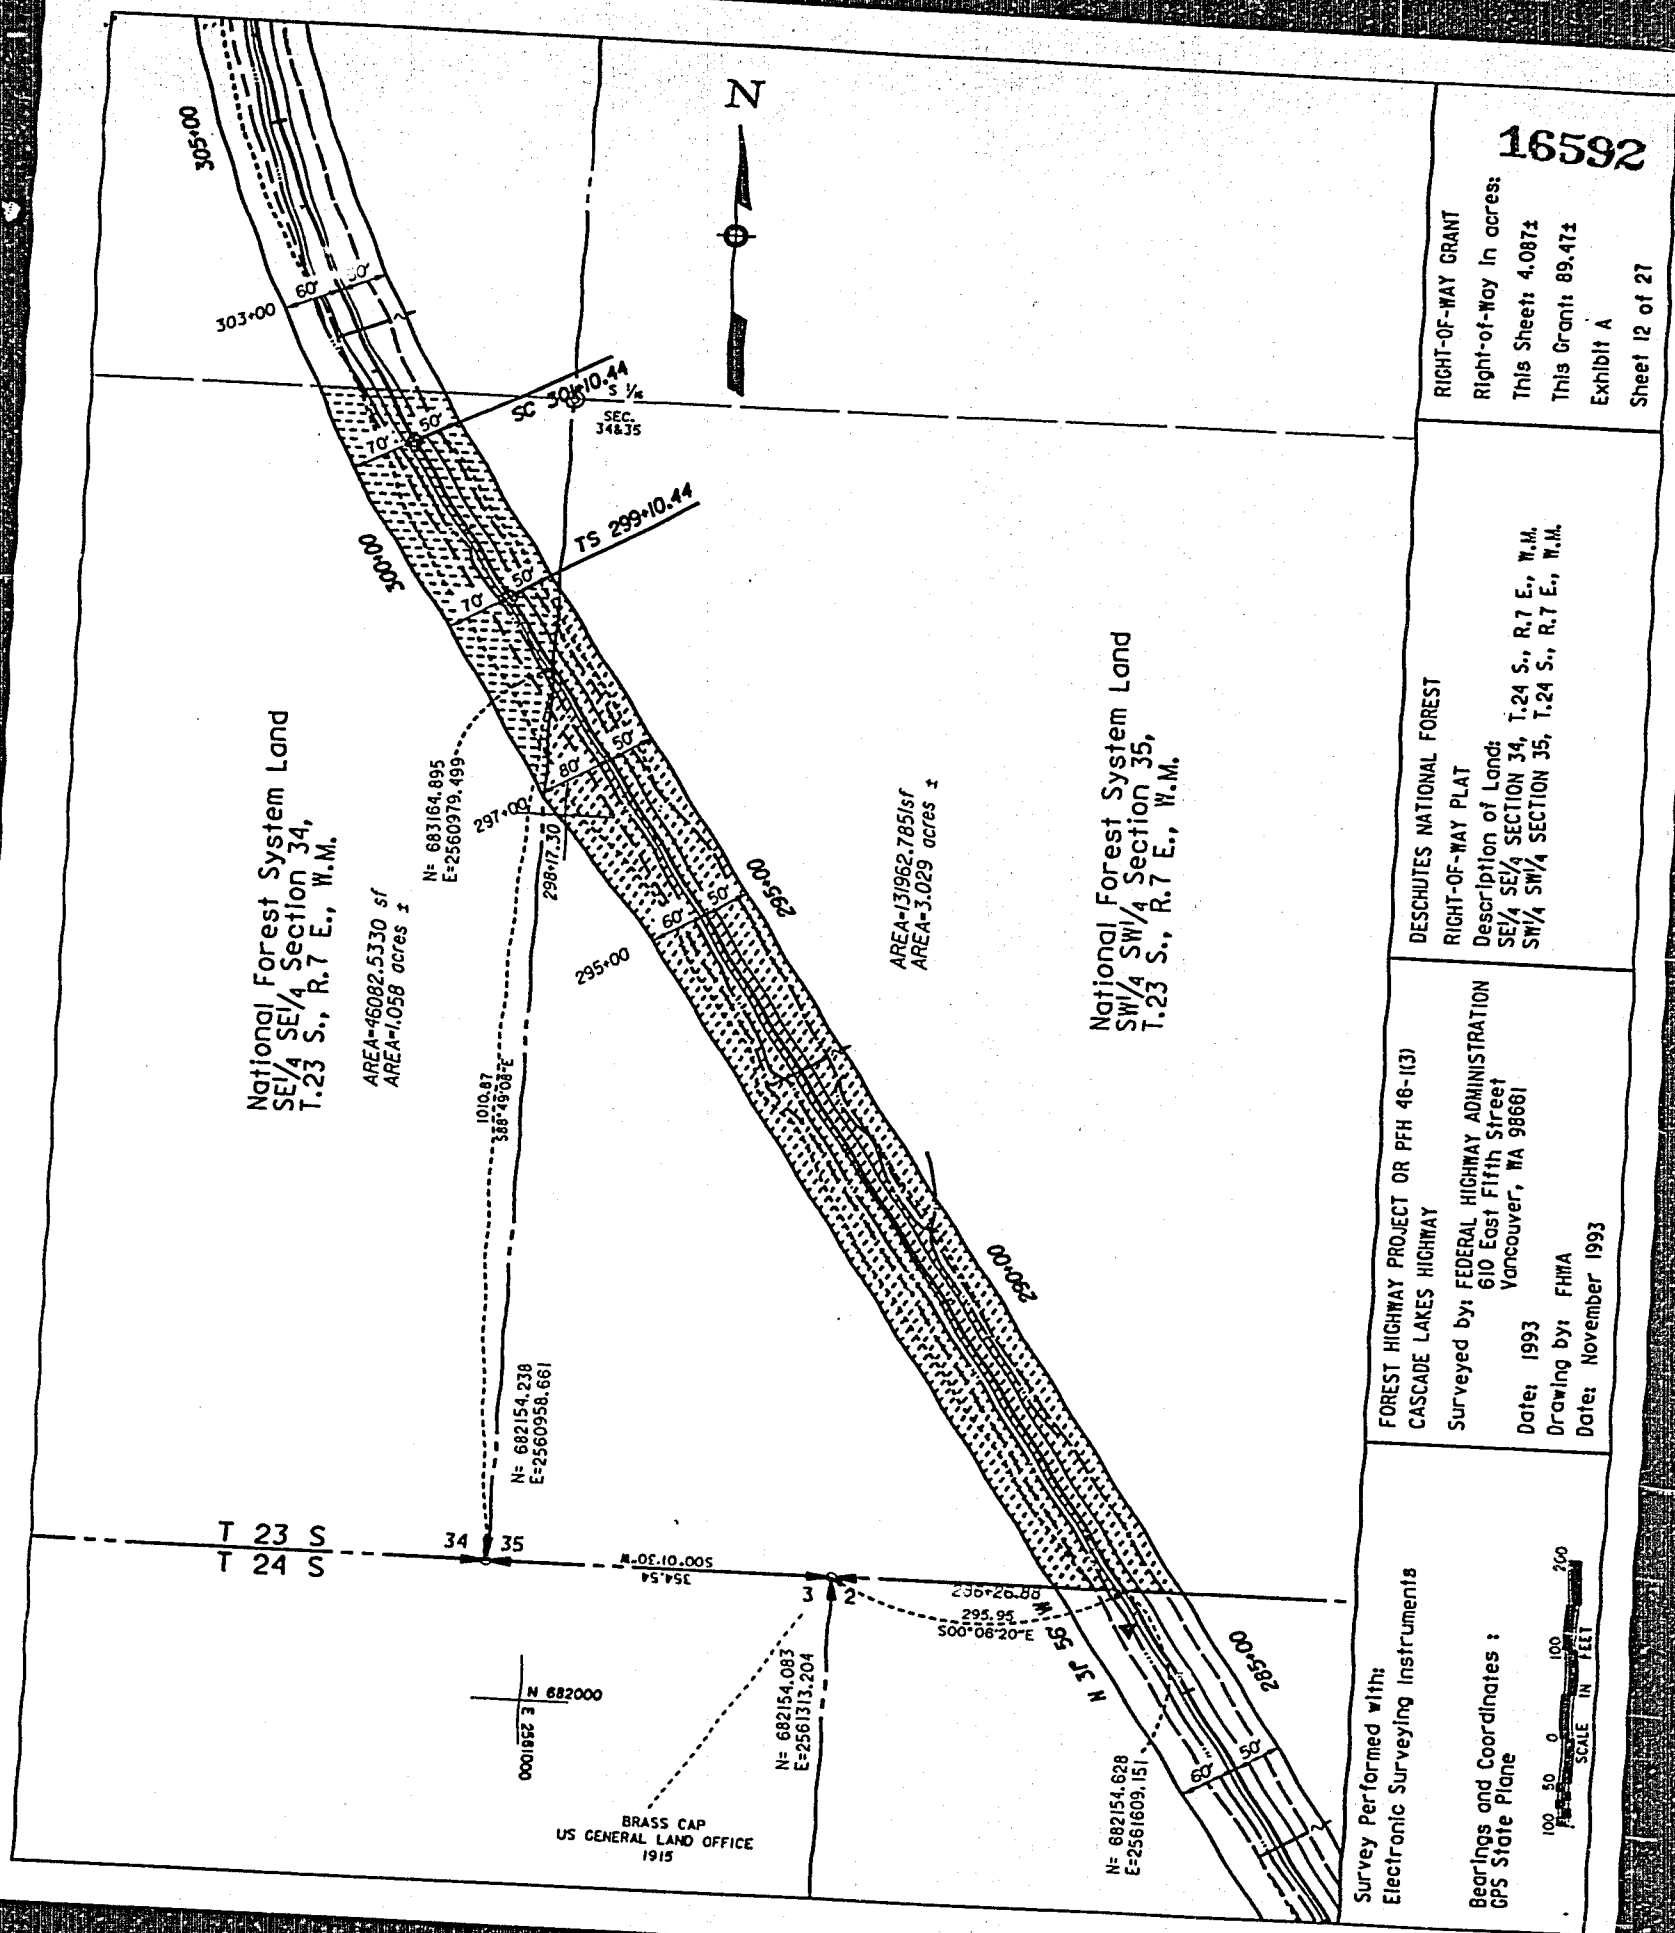


N 683000

N 684000
E 2560000N 685000
E 2560000

National Forest System Land
NE 1/4 SE 1/4 Section 34,
T.23 S., R.7 E., W.M.

AREA=149052.0818sf
AREA=3.422 acres ±

ΔPI

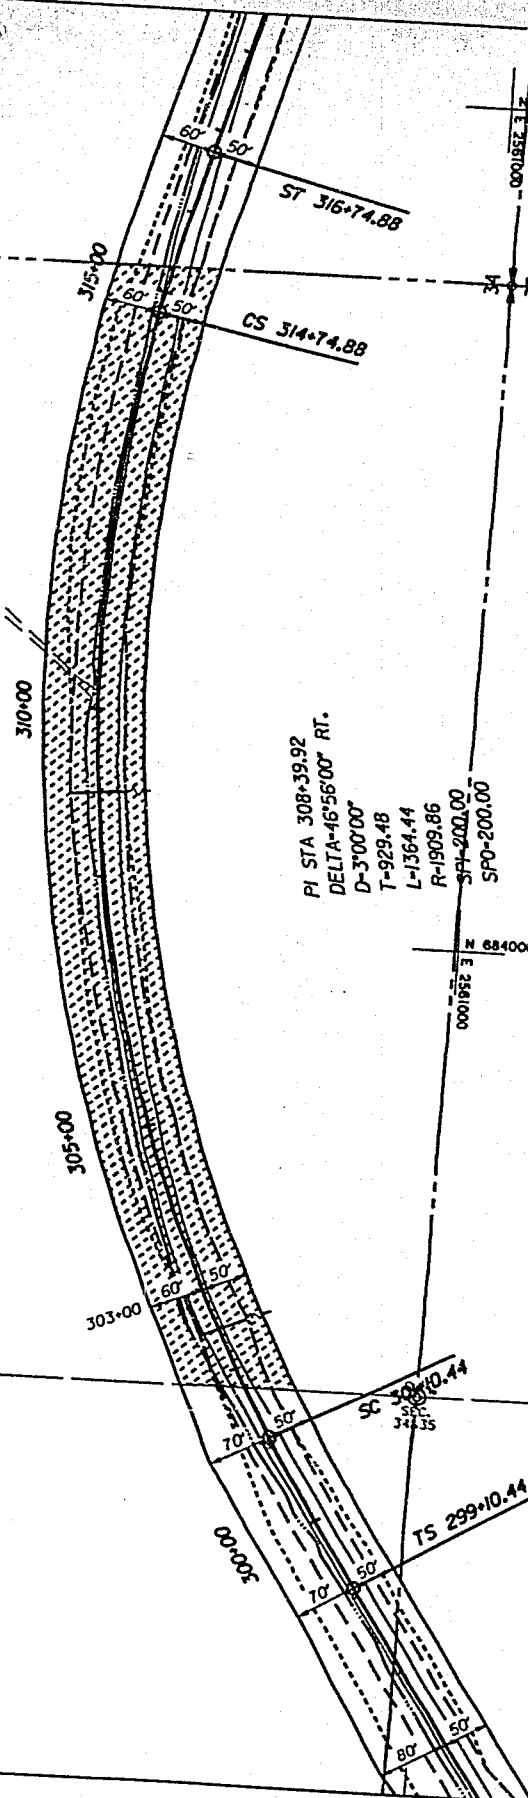

Survey Performed with:
Electronic Surveying Instruments

Bearings and Coordinates:
GPS State Plane



FOREST HIGHWAY PROJECT OR PFH 46-1(3)
CASCADE LAKES HIGHWAY

Surveyed by: FEDERAL HIGHWAY ADMINISTRATION
610 East Fifth Street
Vancouver, WA 98661

Date: 1993

Drawing by: FHWA

Date: November 1993

DESCHUTES NATIONAL FOREST
RIGHT-OF-WAY PLAT

Description of Land:
NE 1/4 SE 1/4 SECTION 34, T.23 S., R.7 E., W.M.

RIGHT-OF-WAY GRANT

Right-of-Way in acres:

This Sheet: 3.422±

This Grant: 89.47±

Exhibit A

Sheet 13 of 27

16593



National Forest System Land
SE 1/4 Section 34,
T.23 S., R.7 E., W.M.

AREA=150070.4193sf
AREA=3.445 acres ±

AREA=90.4832 sf
AREA=0.002 acres ±

National Forest System Land
SW 1/4 NW 1/4 Section 35,
T.23 S., R.7 E., W.M.

315+00

ST 316+74.88

CS 314+74.88

320+00

325+00

330+00

685000
0001582.3

16594

RIGHT-OF-WAY GRANT
Right-of-Way in acres:
This Sheet: 3.447±
This Grant: 89.47±
Exhibit A
Sheet 14 of 27

DESCHUTES NATIONAL FOREST
RIGHT-OF-WAY PLAT
Description of Land:
SE 1/4 NE 1/4 SECTION 34, T.23 S., R.7 E., W.M.
SW 1/4 NW 1/4 SECTION 35, T.23 S., R.7 E., W.M.

FOREST HIGHWAY PROJECT OR PFH 46-113)
CASCADE LAKES HIGHWAY
Surveyed by: FEDERAL HIGHWAY ADMINISTRATION
610 East Fifth Street
Vancouver, WA 98661

Date: 1993
Drawing by: FHWA
Date: November 1993

Survey Performed with:
Electronic Surveying Instruments

Bearings and Coordinates:
GPS State Plane





National Forest System Land
NE 1/4 NE 1/4 Section 34,
T.23 S., R.7 E., W.M.

AREA=23198.0659 sf
AREA=0.533 acres ±

1136.92
S88°48'10"E

0001862.3 ±

N= 886292.142
E=2581044.002

N= 887428.821
E=2561087.428

AREA=126988.0044sf
AREA=2.915 acres ±

National Forest System Land
NW 1/4 NW 1/4 Section 35,
T.23 S., R.7 E., W.M.

N= 887428.984
E=2561348.613

281.19
S50°01'45"E

342-61.41

Survey Performed with:
Electronic Surveying Instruments

Bearings and Coordinates:
GPS State Plane



FOREST HIGHWAY PROJECT OR PFH 46-113)
CASCADE LAKES HIGHWAY

Surveyed by: FEDERAL HIGHWAY ADMINISTRATION
610 East Fifth Street
Vancouver, WA 98661

Date: 1993

Drawing by: FHWA

Date: November 1993

DESCHUTES NATIONAL FOREST
RIGHT-OF-WAY PLAT

Description of Land:
NE 1/4 NE 1/4 SECTION 34,
NW 1/4 NW 1/4 SECTION 35, T.23 S., R.7 E., W.M.

RIGHT-OF-WAY GRANT

Right-of-Way in acres:


This Sheet: 3.448±

This Grant: 89.47±

Exhibit A

Sheet 15 of 27

16595

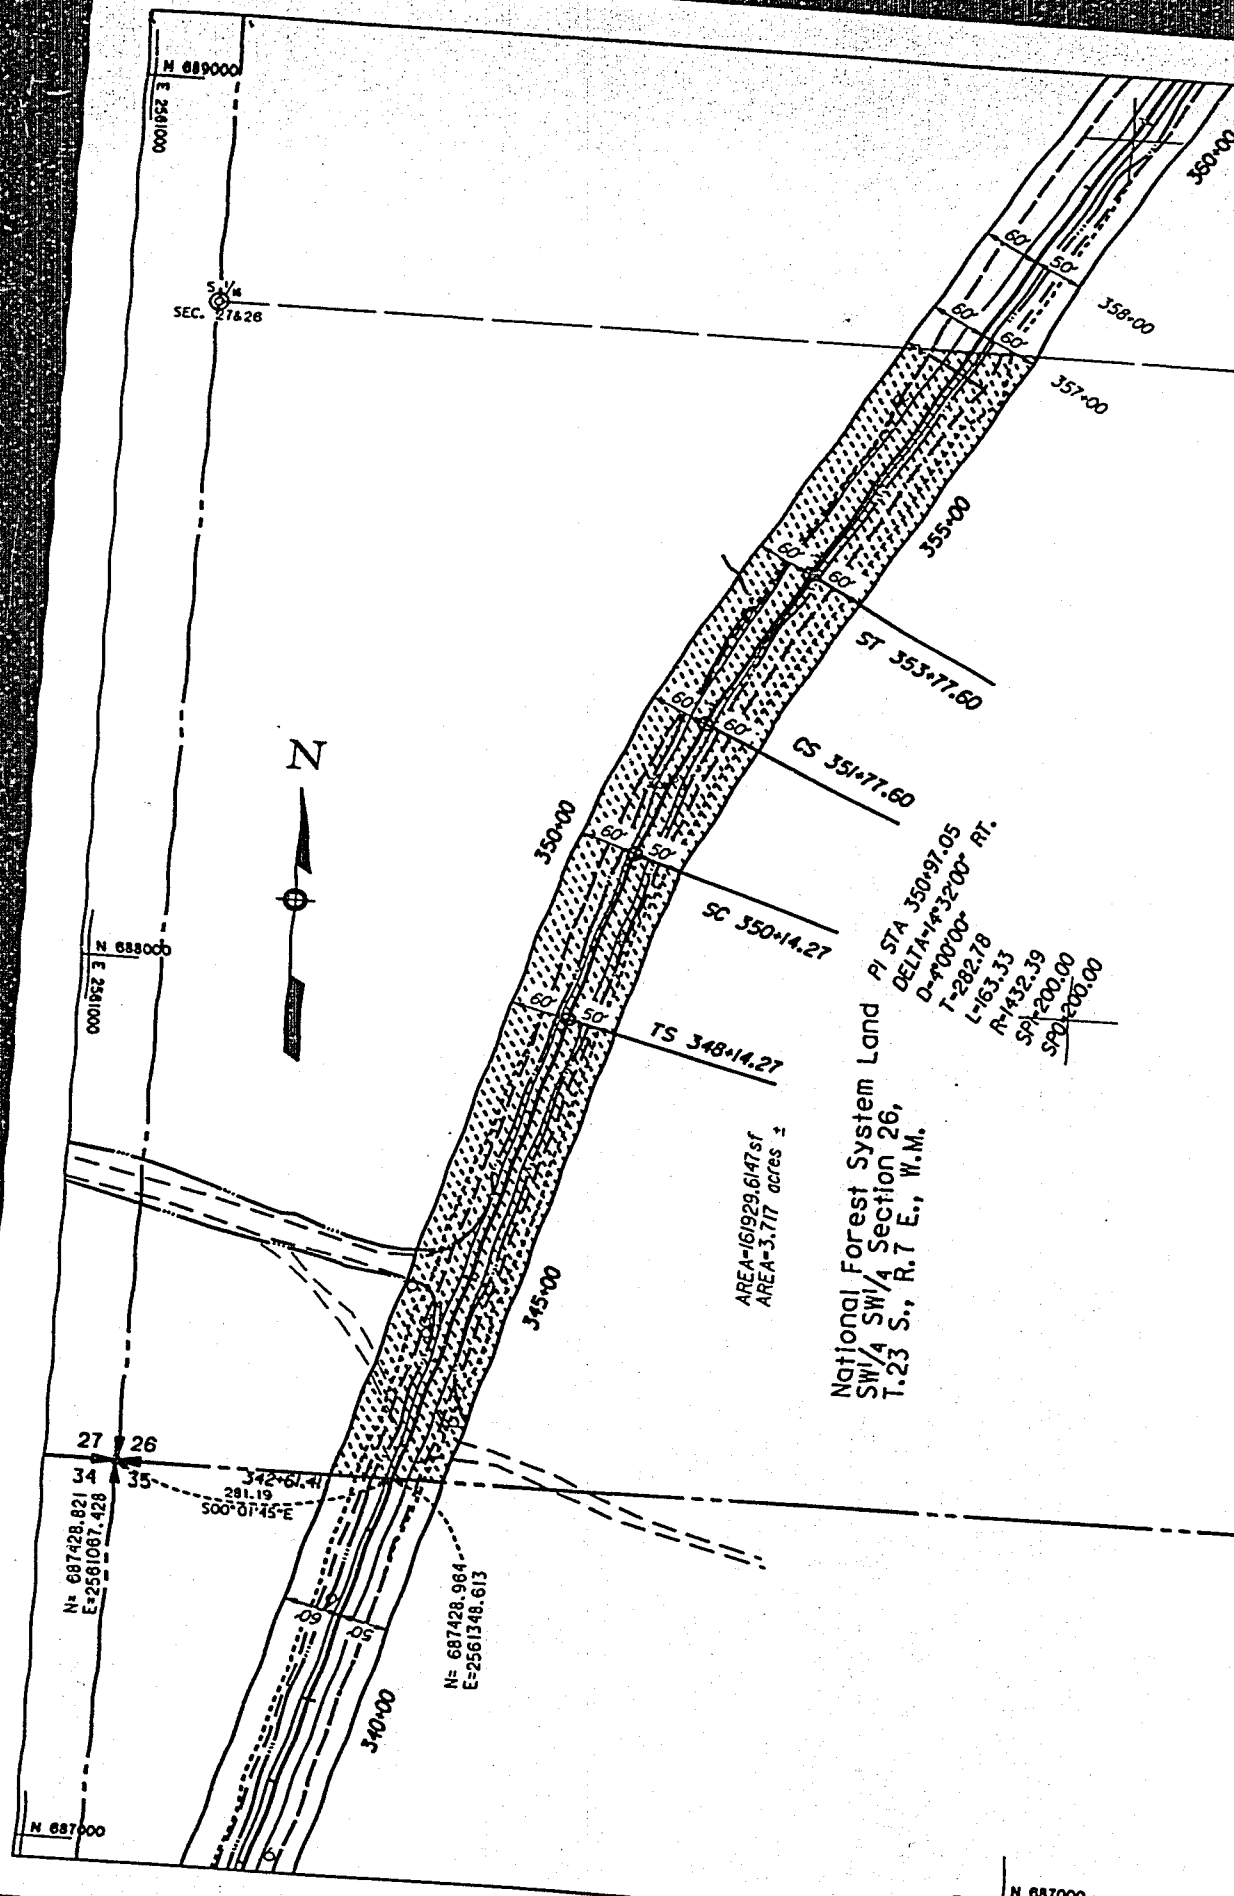

Survey Performed with:
Electronic Surveying Instruments

Bearings and Coordinates:
GPS State Plane



FOREST HIGHWAY PROJECT OR PFH 48-113)
CASCADE LAKES HIGHWAY

Surveyed by: FEDERAL HIGHWAY ADMINISTRATION
610 East Fifth Street
Vancouver, WA 98661

Date: 1993

Drawing by: FHWA

Date: November 1993

DESCHUTES NATIONAL FOREST

RIGHT-OF-WAY PLAT

Description of Land:

SW/4 SW/4 SECTION 26, T.23 S., R.7 E., W.M.

RIGHT-OF-WAY GRANT

Right-of-Way in acres:


This Sheet: 3.717±

This Grant: 89.47±

Exhibit A

Sheet 16 of 27

16596

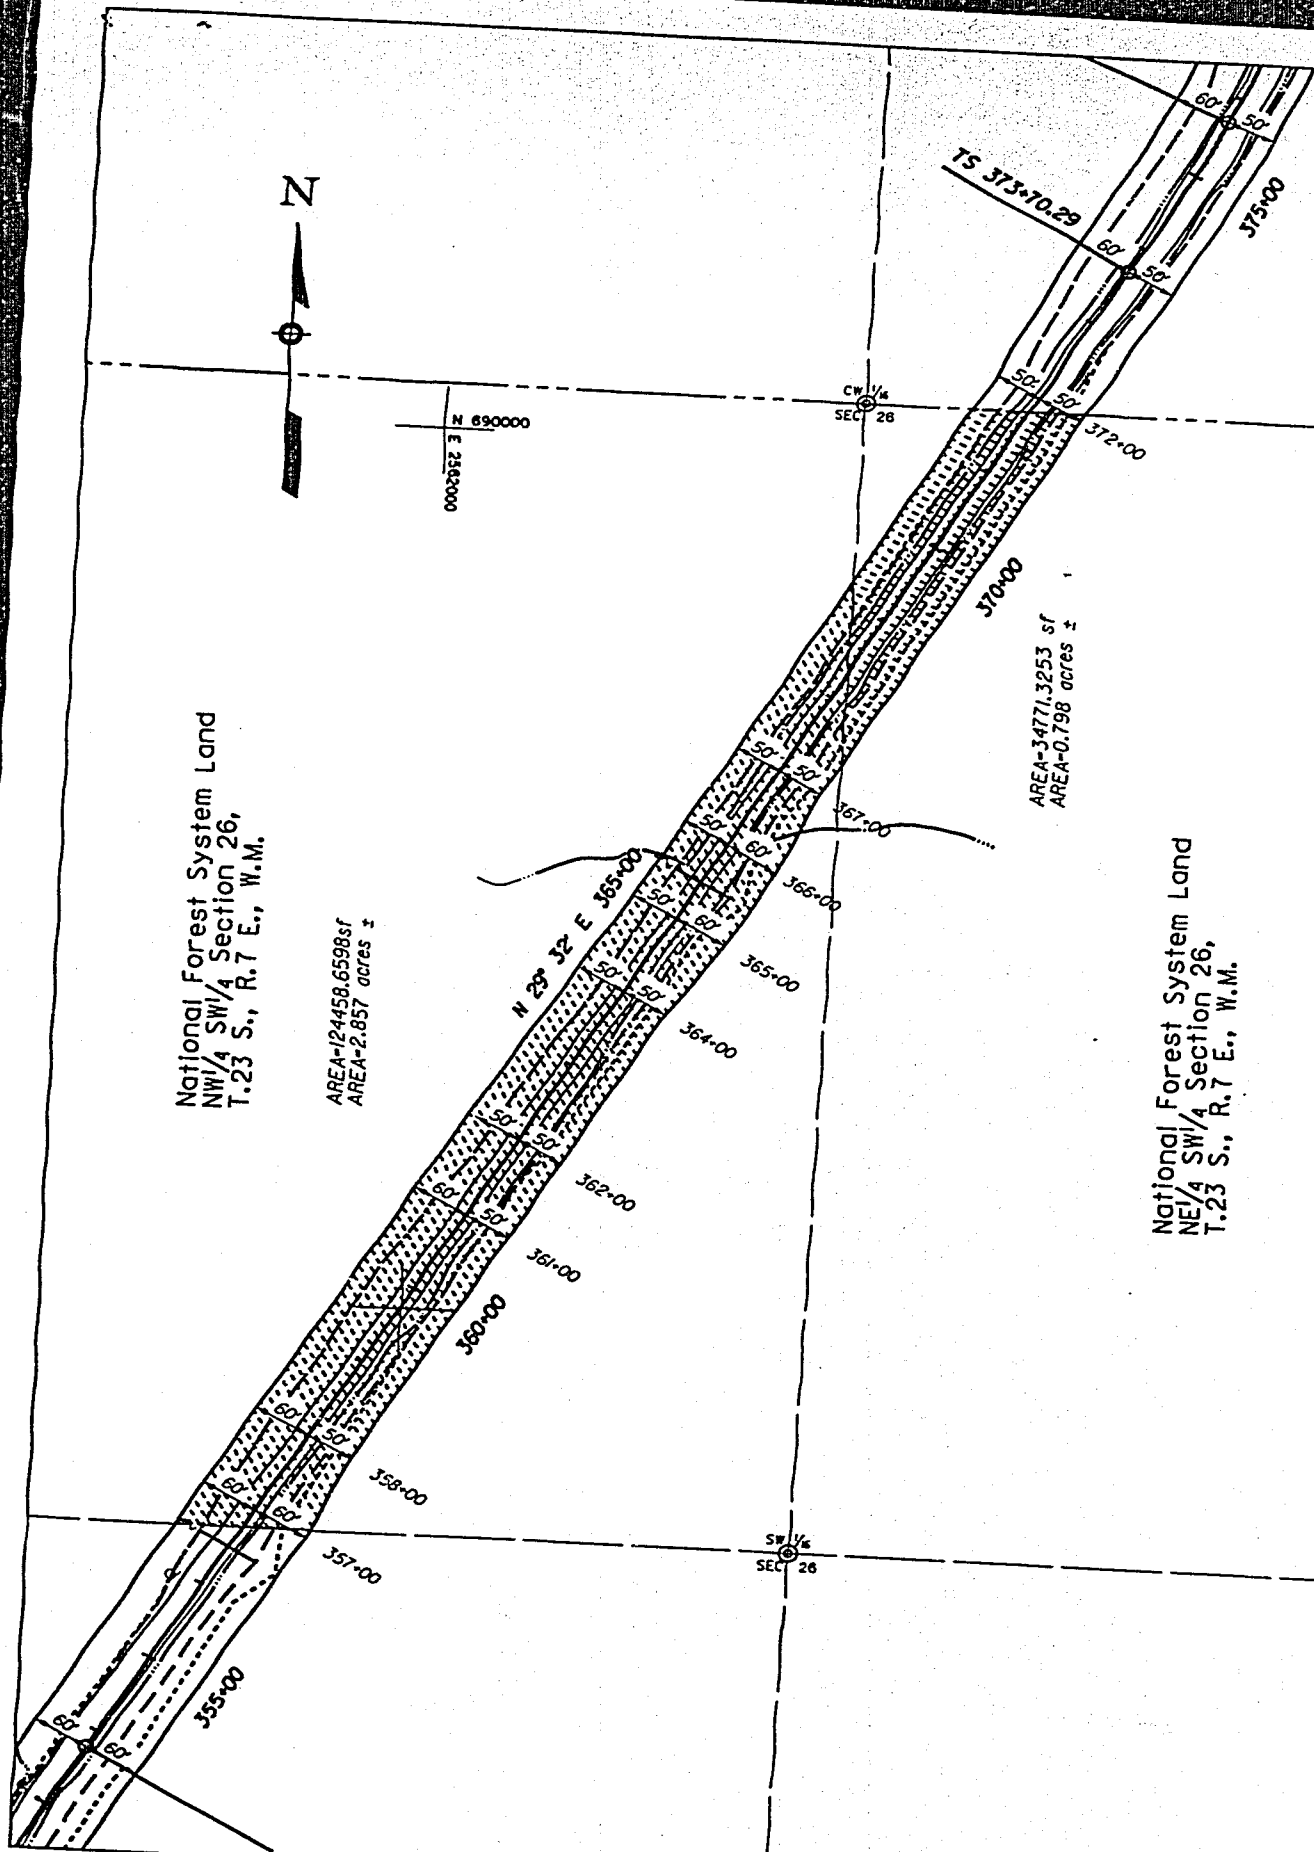

Survey Performed with:
Electronic Surveying Instruments

Bearings and Coordinates:
GPS State Plane



FOREST HIGHWAY PROJECT OR PFH 48-1(3)
CASCADE LAKES HIGHWAY

Surveyed by: FEDERAL HIGHWAY ADMINISTRATION
610 East Fifth Street
Vancouver, WA 98661

Date: 1993

Drawing by: FHWA

Date: November 1993

DESCHUTES NATIONAL FOREST

RIGHT-OF-WAY FLAT

Description of Land:
NW 1/4 SW 1/4 SECTION 26, T.23 S., R.7 E., W.M.
NE 1/4 SW 1/4 SECTION 26, T.23 S., R.7 E., W.M.

RIGHT-OF-WAY GRANT

Right-of-Way in acres:

This Sheet: 3.655±

This Grant: 89.47±

Exhibit A

Sheet 17 of 27

16597



NW 1/4
SEC 26

SW 1/4
SEC 26

PI STA 377+66.82
DELTA=28°59'00" LT.
T=396.53
L=379.67
R=1145.92
SPI=200.00
SPD=200.00

ST 381+49.96
CS 379+49.96

AREA=152598.0164sf
AREA=3.503 acres ±

National Forest System Land
SE 1/4 NW 1/4 Section 26,
T.23 S., R.7 E., W.M.

Survey Performed with:
Electronic Surveying Instruments

Bearings and Coordinates ±
GPS State Plane



FOREST HIGHWAY PROJECT OR PFH 46-113)
CASCADE LAKES HIGHWAY

Surveyed by: FEDERAL HIGHWAY ADMINISTRATION
610 East Fifth Street
Vancouver, WA 98661

Date: 1993

Drawing by: FHWA


Date: November 1993

DESCHUTES NATIONAL FOREST
RIGHT-OF-WAY PLAT

Description of Land:
SE 1/4 NW 1/4 SECTION 26, T.23 S., R.7 E., W.M.

RIGHT-OF-WAY GRANT
Right-of-Way In acres:
This Sheet: 3.503±
This Grant: 89.47±
Exhibit A
Sheet 18 of 27

16598

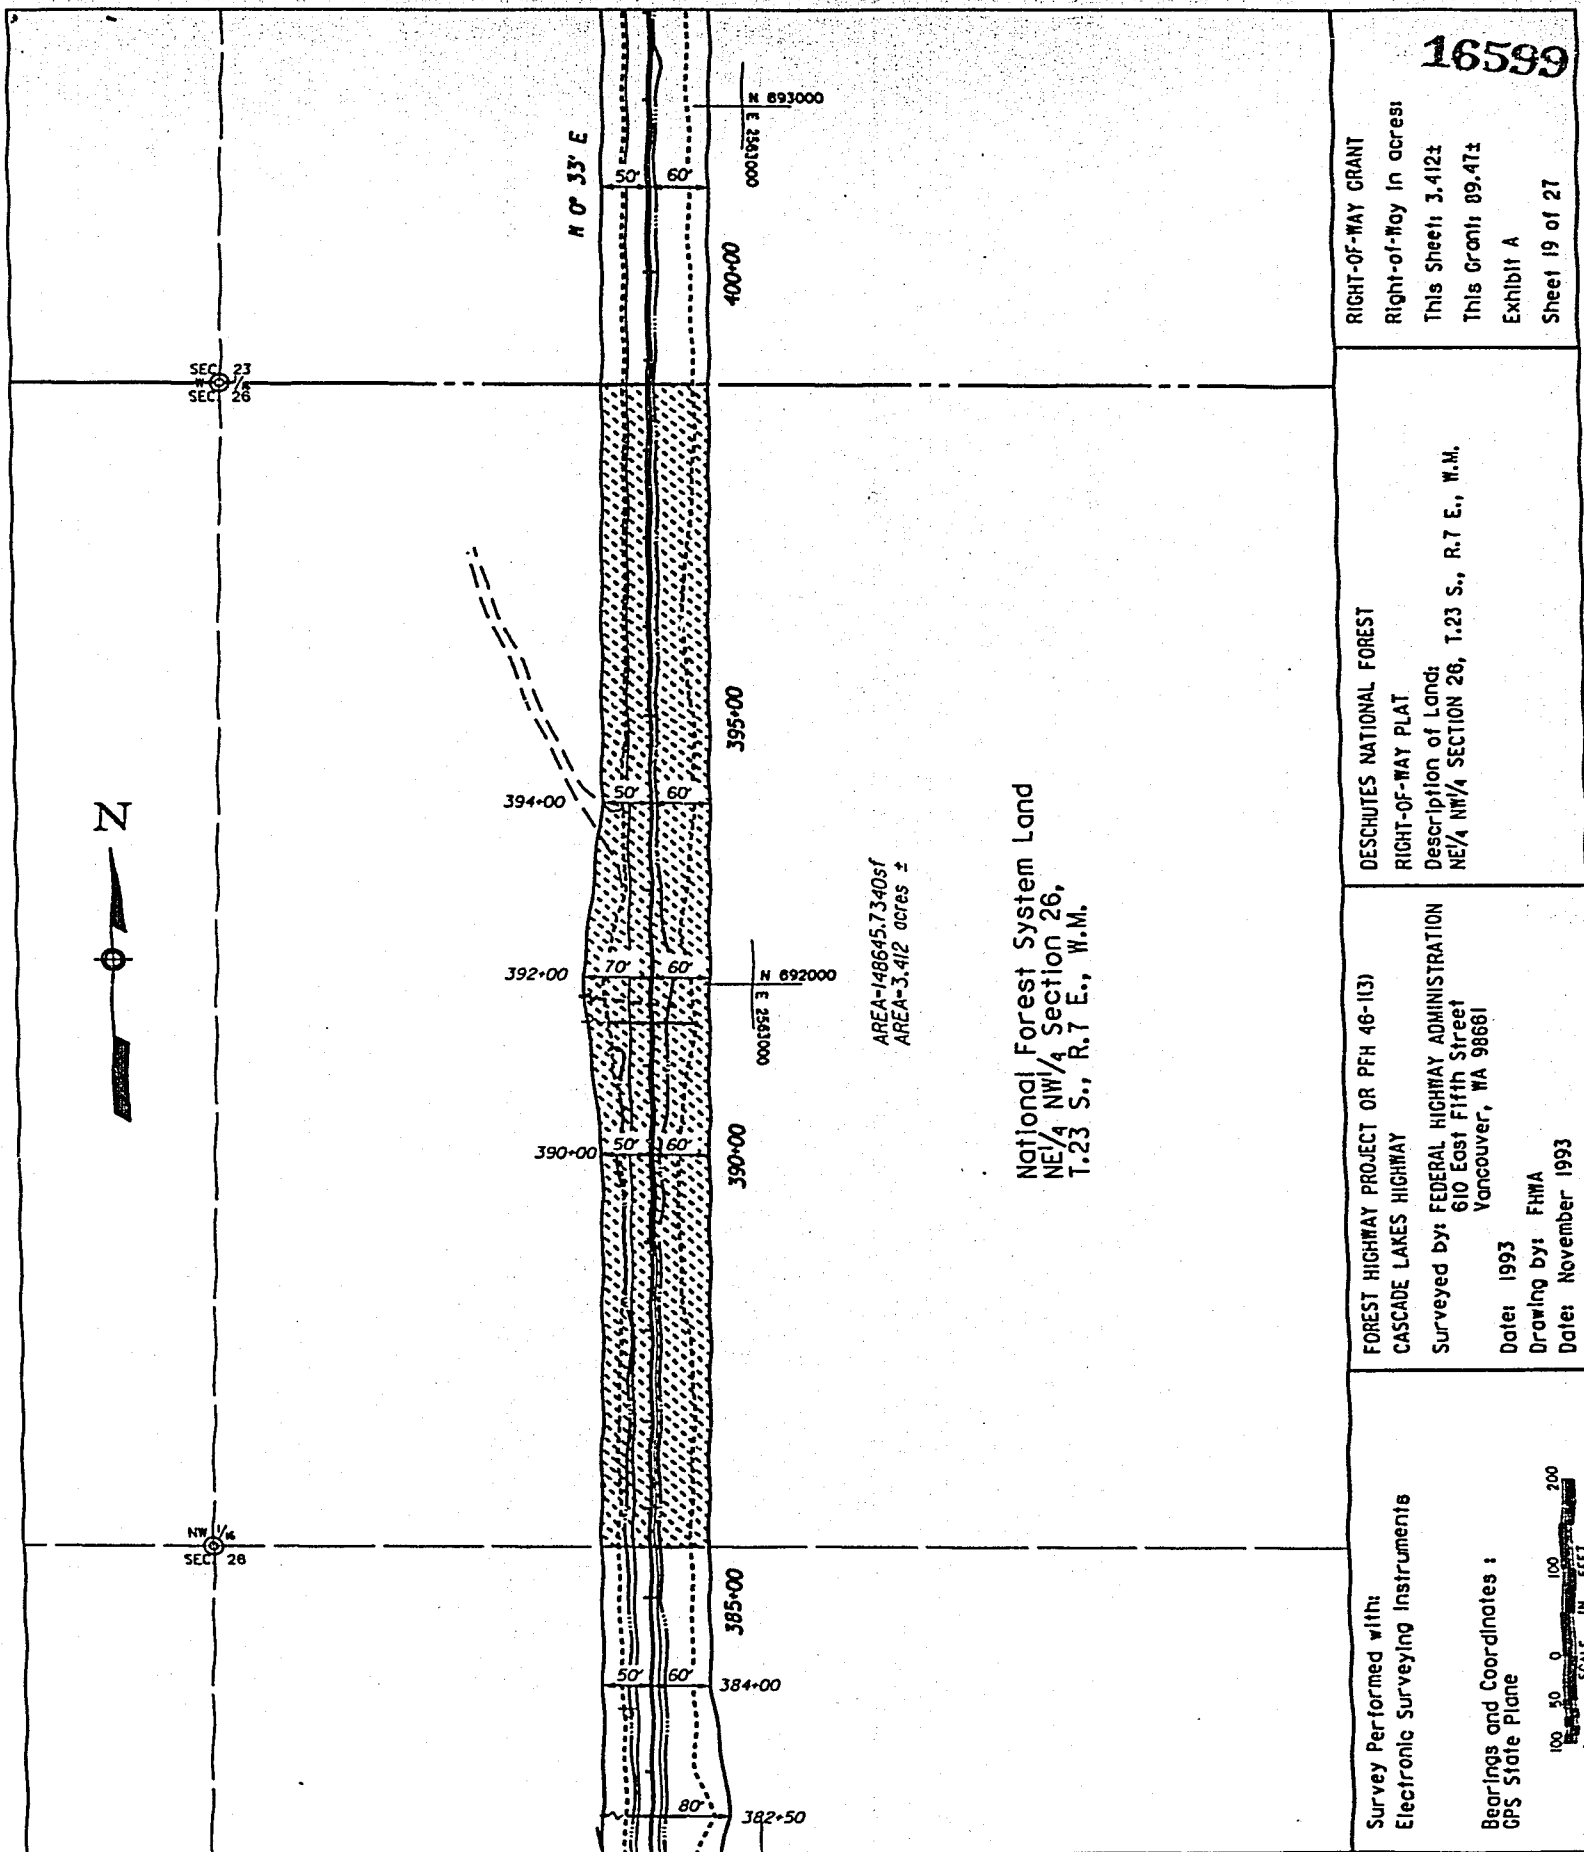




SW 1/4
SEC 23

SEC 23
SEC 28

N 0° 33' E

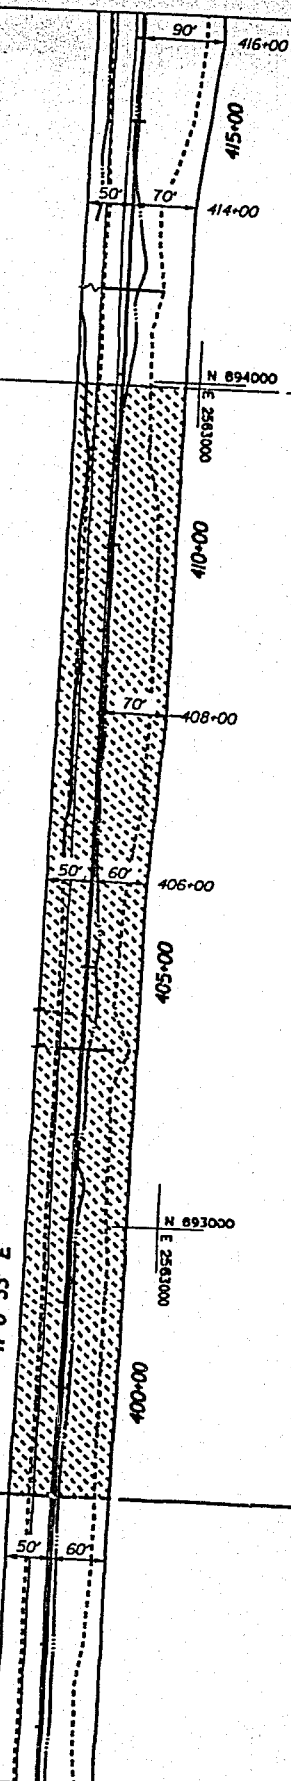

AREA=149523.4027sf
AREA=3.433 acres ±

National Forest System Land
SE 1/4 SW 1/4 Section 23,
T.23 S., R.7 E., W.M.

Survey Performed with:
Electronic Surveying Instruments

Bearings and Coordinates:
GPS State Plane



FOREST HIGHWAY PROJECT OR PFH 46-(13)
CASCADE LAKES HIGHWAY

Surveyed by: FEDERAL HIGHWAY ADMINISTRATION
610 East Fifth Street
Vancouver, WA 98681

Date: 1993

Drawing by: FHWA

Date: November 1993

DESCHUTES NATIONAL FOREST

RIGHT-OF-WAY PLAT

Description of Land:

SE 1/4 SW 1/4 SECTION 23, T.23 S., R.7 E., W.M.

RIGHT-OF-WAY GRANT

Right-of-Way in acres:


This Sheet: 3.433±

This Grant: 89.47±

Exhibit A

Sheet 20 of 27

16600

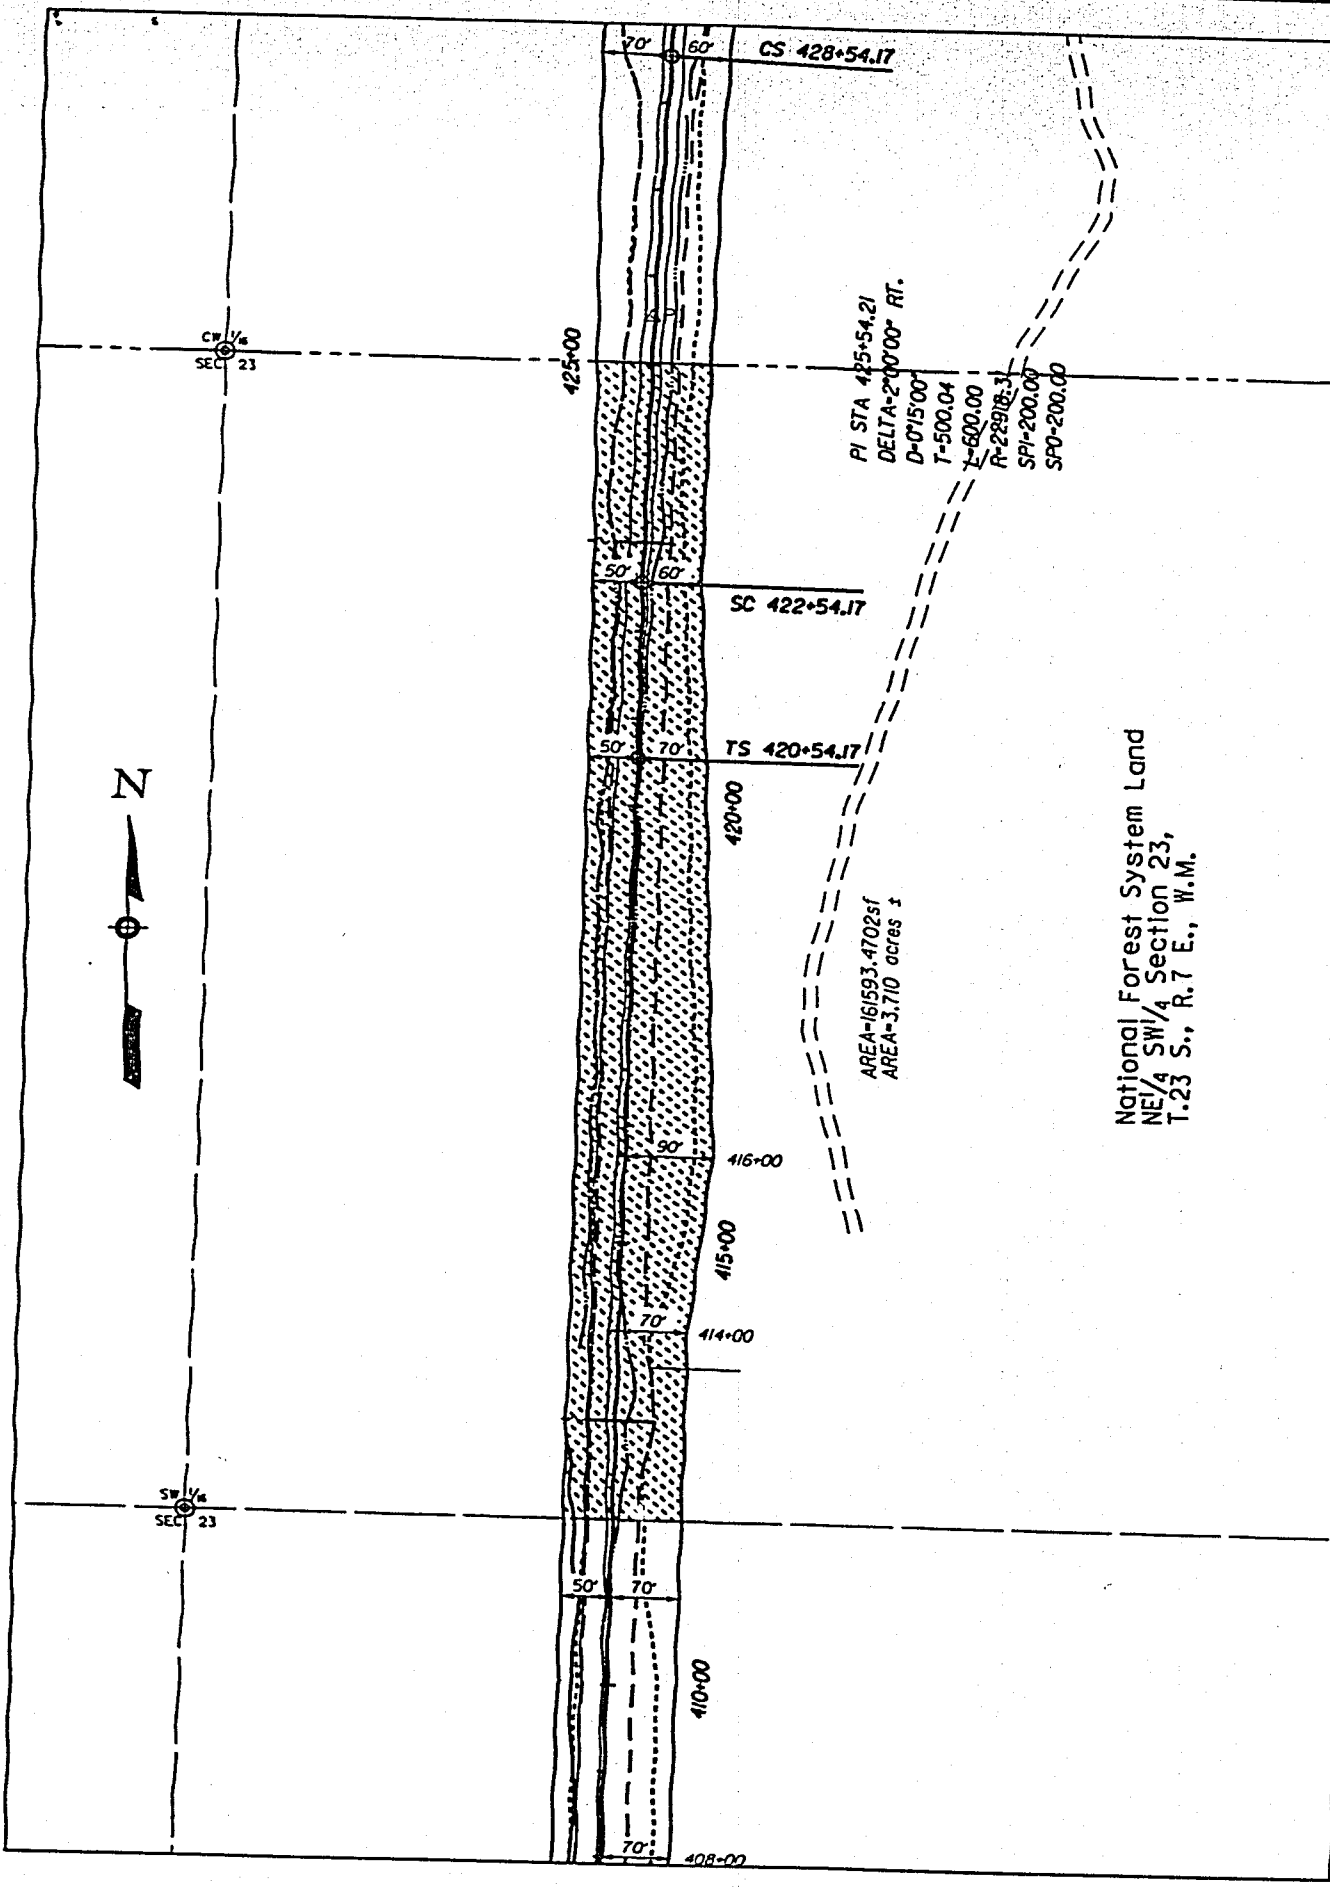

PI STA 425+54.21
DELTA=200'00" Rt.
D=0'15'00"
T=500.04
L=600.00
R=28918.3
SPI=200.00
SPO=200.00

SC 422+54.17

TS 420+54.17

AREA=161593.4702sf
AREA=3.710 acres ±

National Forest System Land
NE 1/4 SW 1/4 Section 23,
T.23 S., R.7 E., W.M.

16601


RIGHT-OF-WAY GRANT
Right-of-Way in Acres:
This Sheet: 3.710±
This Grant: 89.47±
Exhibit A
Sheet 21 of 27

DESCHUTES NATIONAL FOREST
RIGHT-OF-WAY PLAT
Description of Land:
NE 1/4 SW 1/4 SECTION 23, T.23 S., R.7 E., W.M.

FOREST HIGHWAY PROJECT OR PFH 48-113)
CASCADE LAKES HIGHWAY
Surveyed by: FEDERAL HIGHWAY ADMINISTRATION
610 East Fifth Street
Vancouver, WA 98661
Date: 1993
Drawing by: FHWA
Date: November 1993

Survey Performed with:
Electronic Surveying Instruments

Bearings and Coordinates:
GPS State Plane

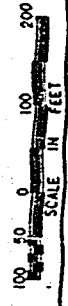

16602

RIGHT-OF-WAY GRANT

Right-of-Way In acres

This Sheet: 3.794±

This Grant: 89.47±

Exhibit A

Sheet 22 of 27

DESCHUTES NATIONAL FOREST

RIGHT-OF-WAY PLAT

Description of Land:

SE/4 NW/4 SECTION 23, T.23 S., R.7 E., W.M.

FOREST HIGHWAY PROJECT OR PFH 48-113)

CASCADE LAKES HIGHWAY

Surveyed by: FEDERAL HIGHWAY ADMINISTRATION

610 East Fifth Street

Vancouver, WA 98661

Date: 1993

Drawing by: FHWA


Date: November 1993


Survey Performed with:
Electronic Surveying Instruments

Bearings and Coordinates:
GPS State Plane

100 50 0 100 200
SCALE IN FEET

National Forest System Land
SE/4 NW/4 Section 23,
T.23 S., R.7 E., W.M.

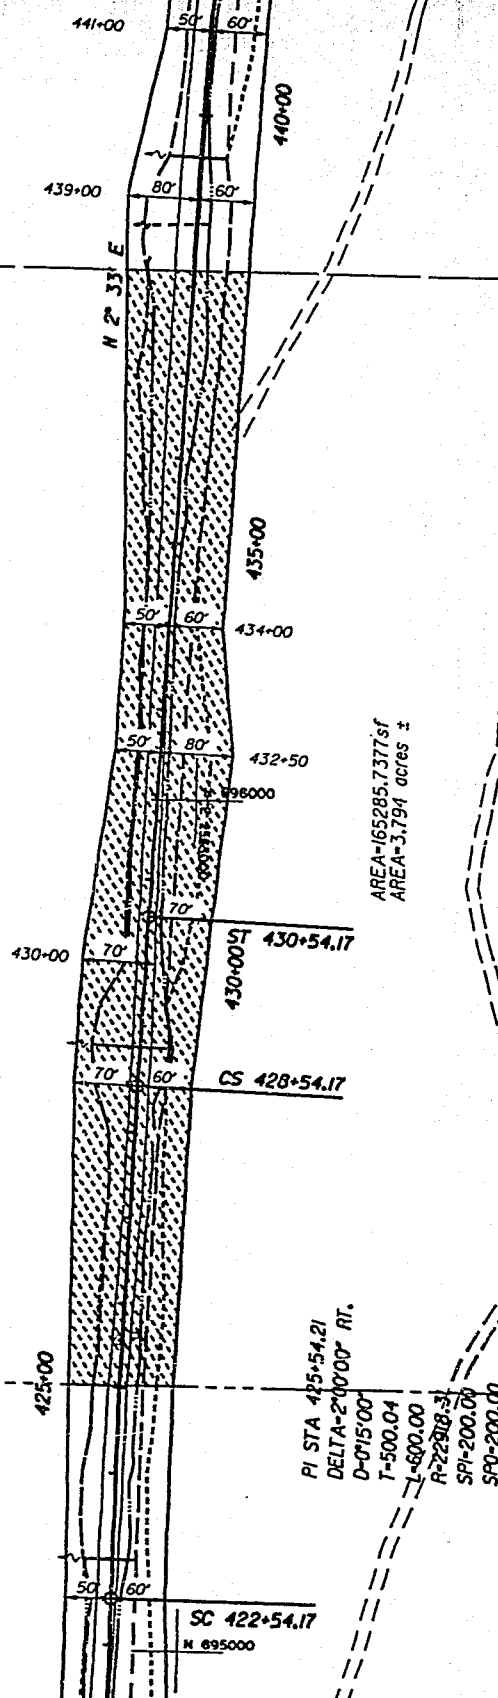

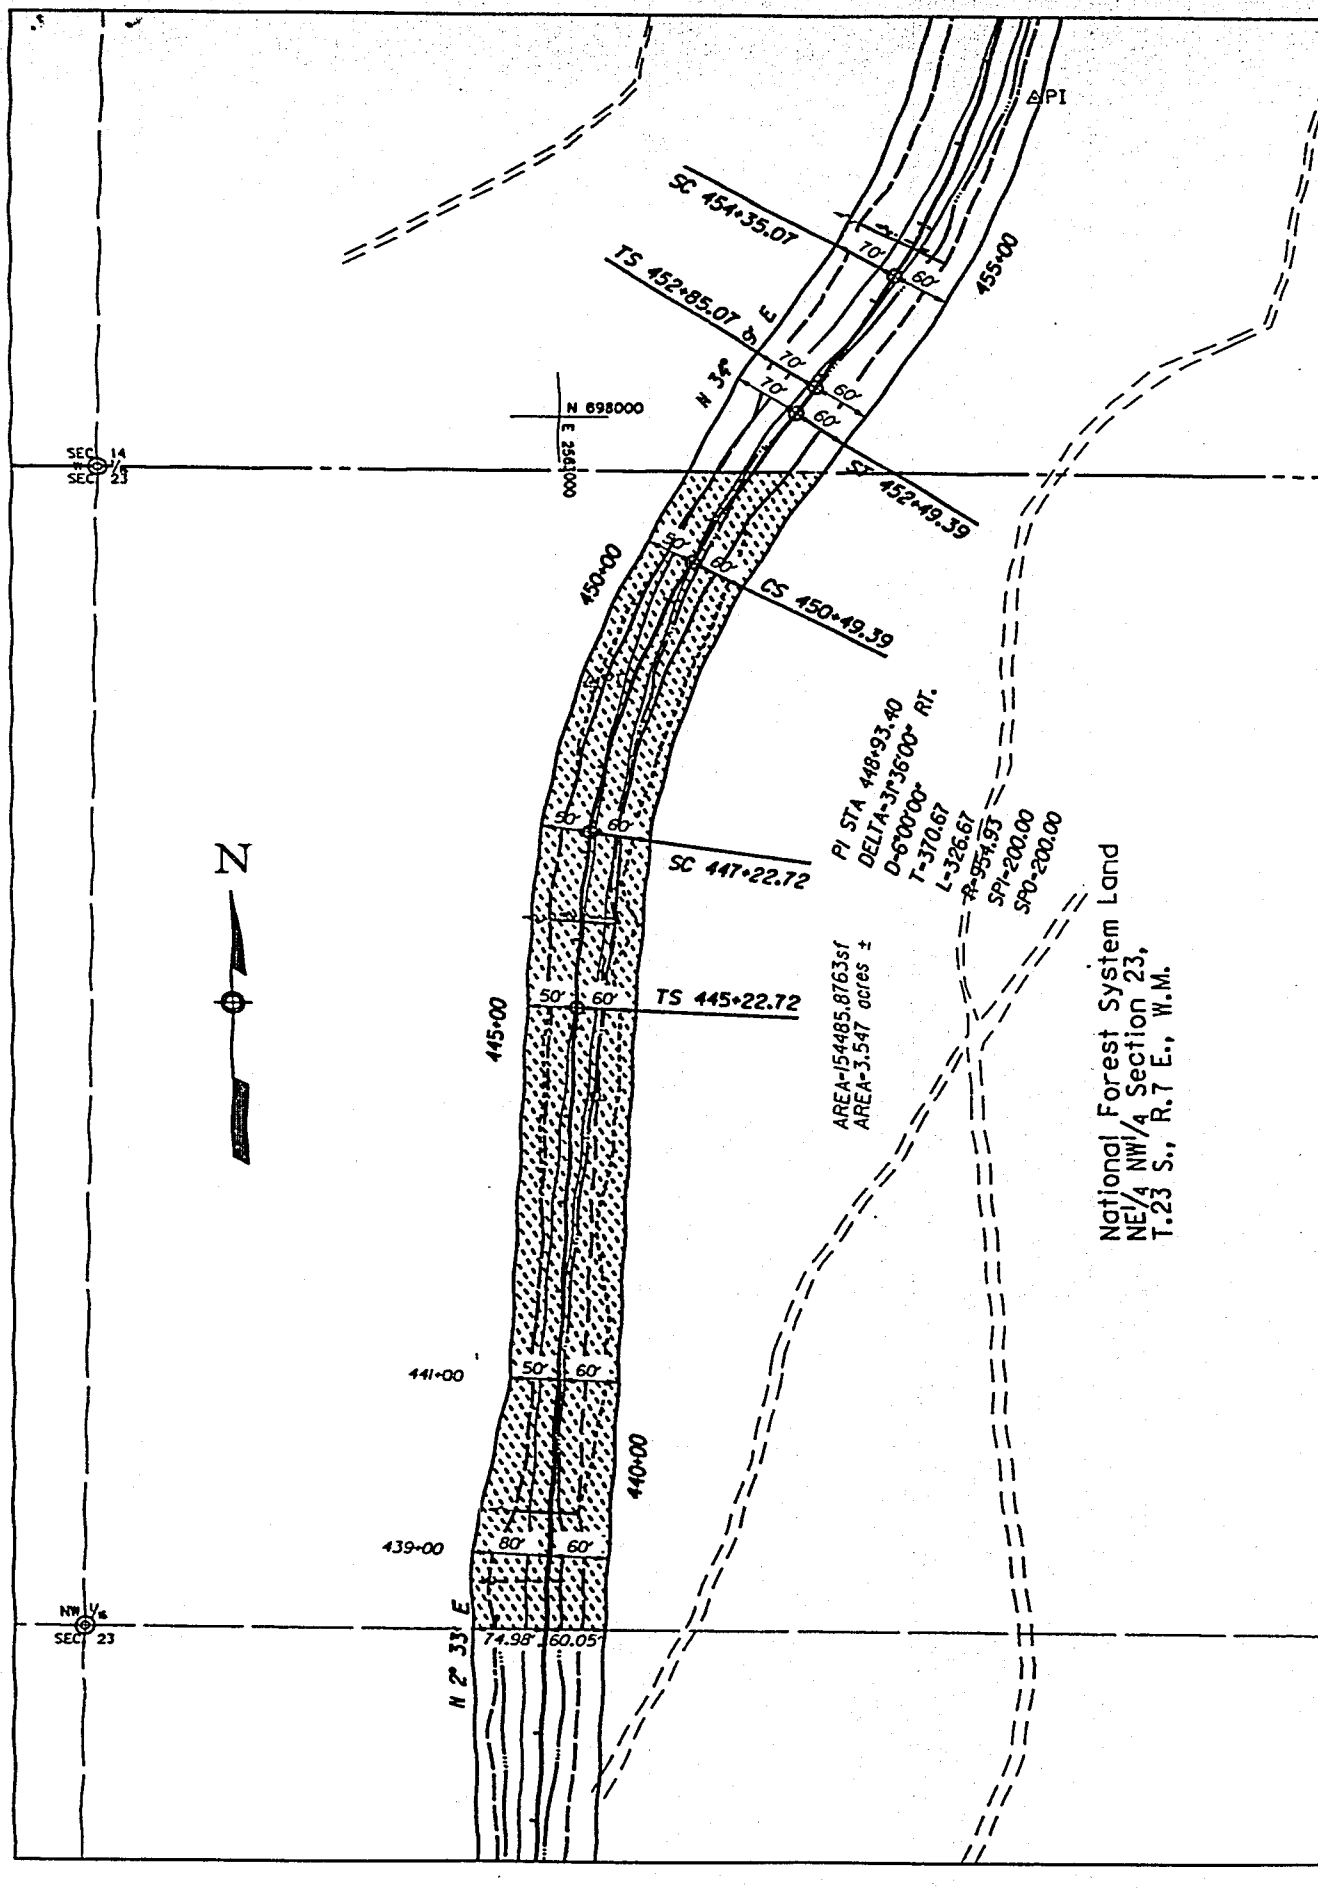

Survey Performed with: Electronic Surveying Instruments	FOREST HIGHWAY PROJECT OR PFH 48-113) CASCADE LAKES HIGHWAY	DESCHUTES NATIONAL FOREST RIGHT-OF-WAY PLAT Description of Land: NE/4 NW/4 SECTION 23, T.23 S., R.7 E., W.M.	RIGHT-OF-WAY GRANT Right-of-Way in acres: This Sheet: 3.547± This Grant: 89.47± Exhibit A Sheet 23 of 27
Bearings and Coordinates: GPS State Plane	Date: 1993 Drawing by: FHWA Date: November 1993		

16603



16604

RIGHT-OF-WAY GRANT
Right-of-way in acres:
This Sheet: 4.464±
This Grant: 89.47±
Exhibit A
Sheet 24 of 27

DESCHUTES NATIONAL FOREST

RIGHT-OF-WAY PLAT

Description of Land:
SE 1/4 SW 1/4 SECTION 14, T.23 S., R.7 E., W.M.

FOREST HIGHWAY PROJECT OR PFH 46-113)
CASCADE LAKES HIGHWAY

Surveyed by: FEDERAL HIGHWAY ADMINISTRATION
610 East Fifth Street
Vancouver, WA 98681

Date: 1993


Drawing by: FHWA


Date: November 1993

Survey Performed with:
Electronic Surveying Instruments

Bearings and Coordinates:
GPS State Plane

100 50 0 100 200
SCALE IN FEET

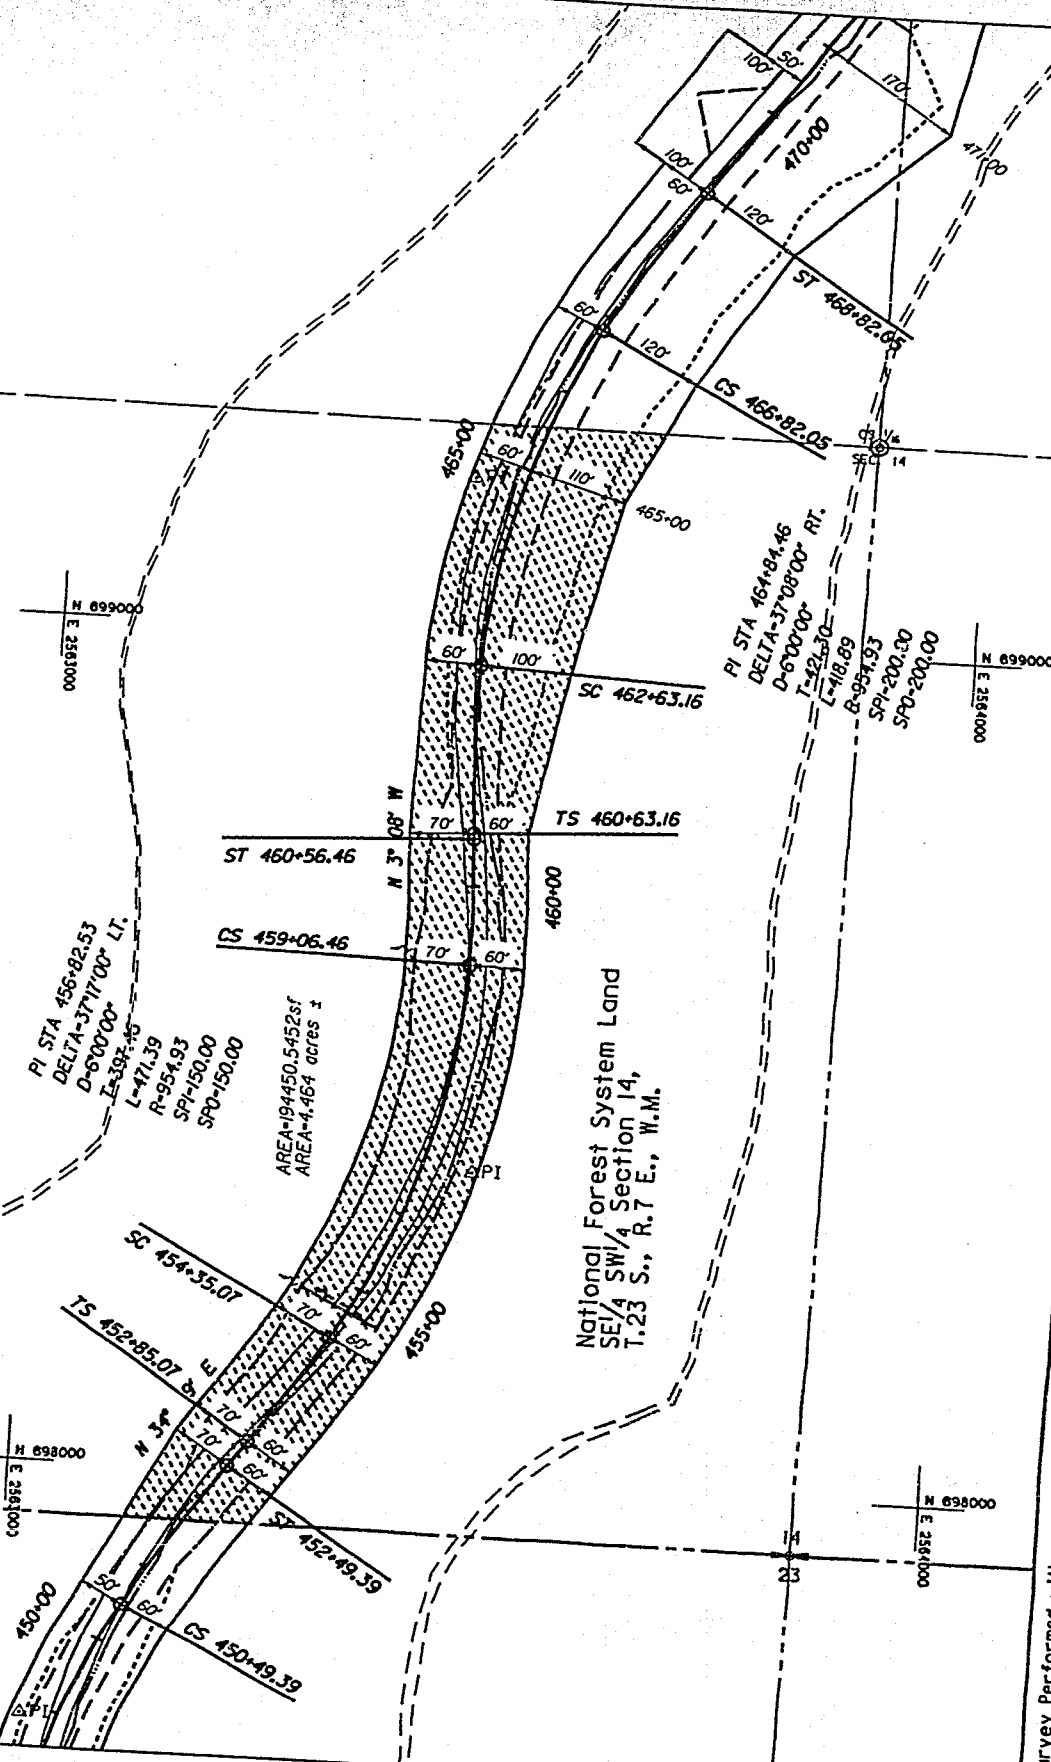

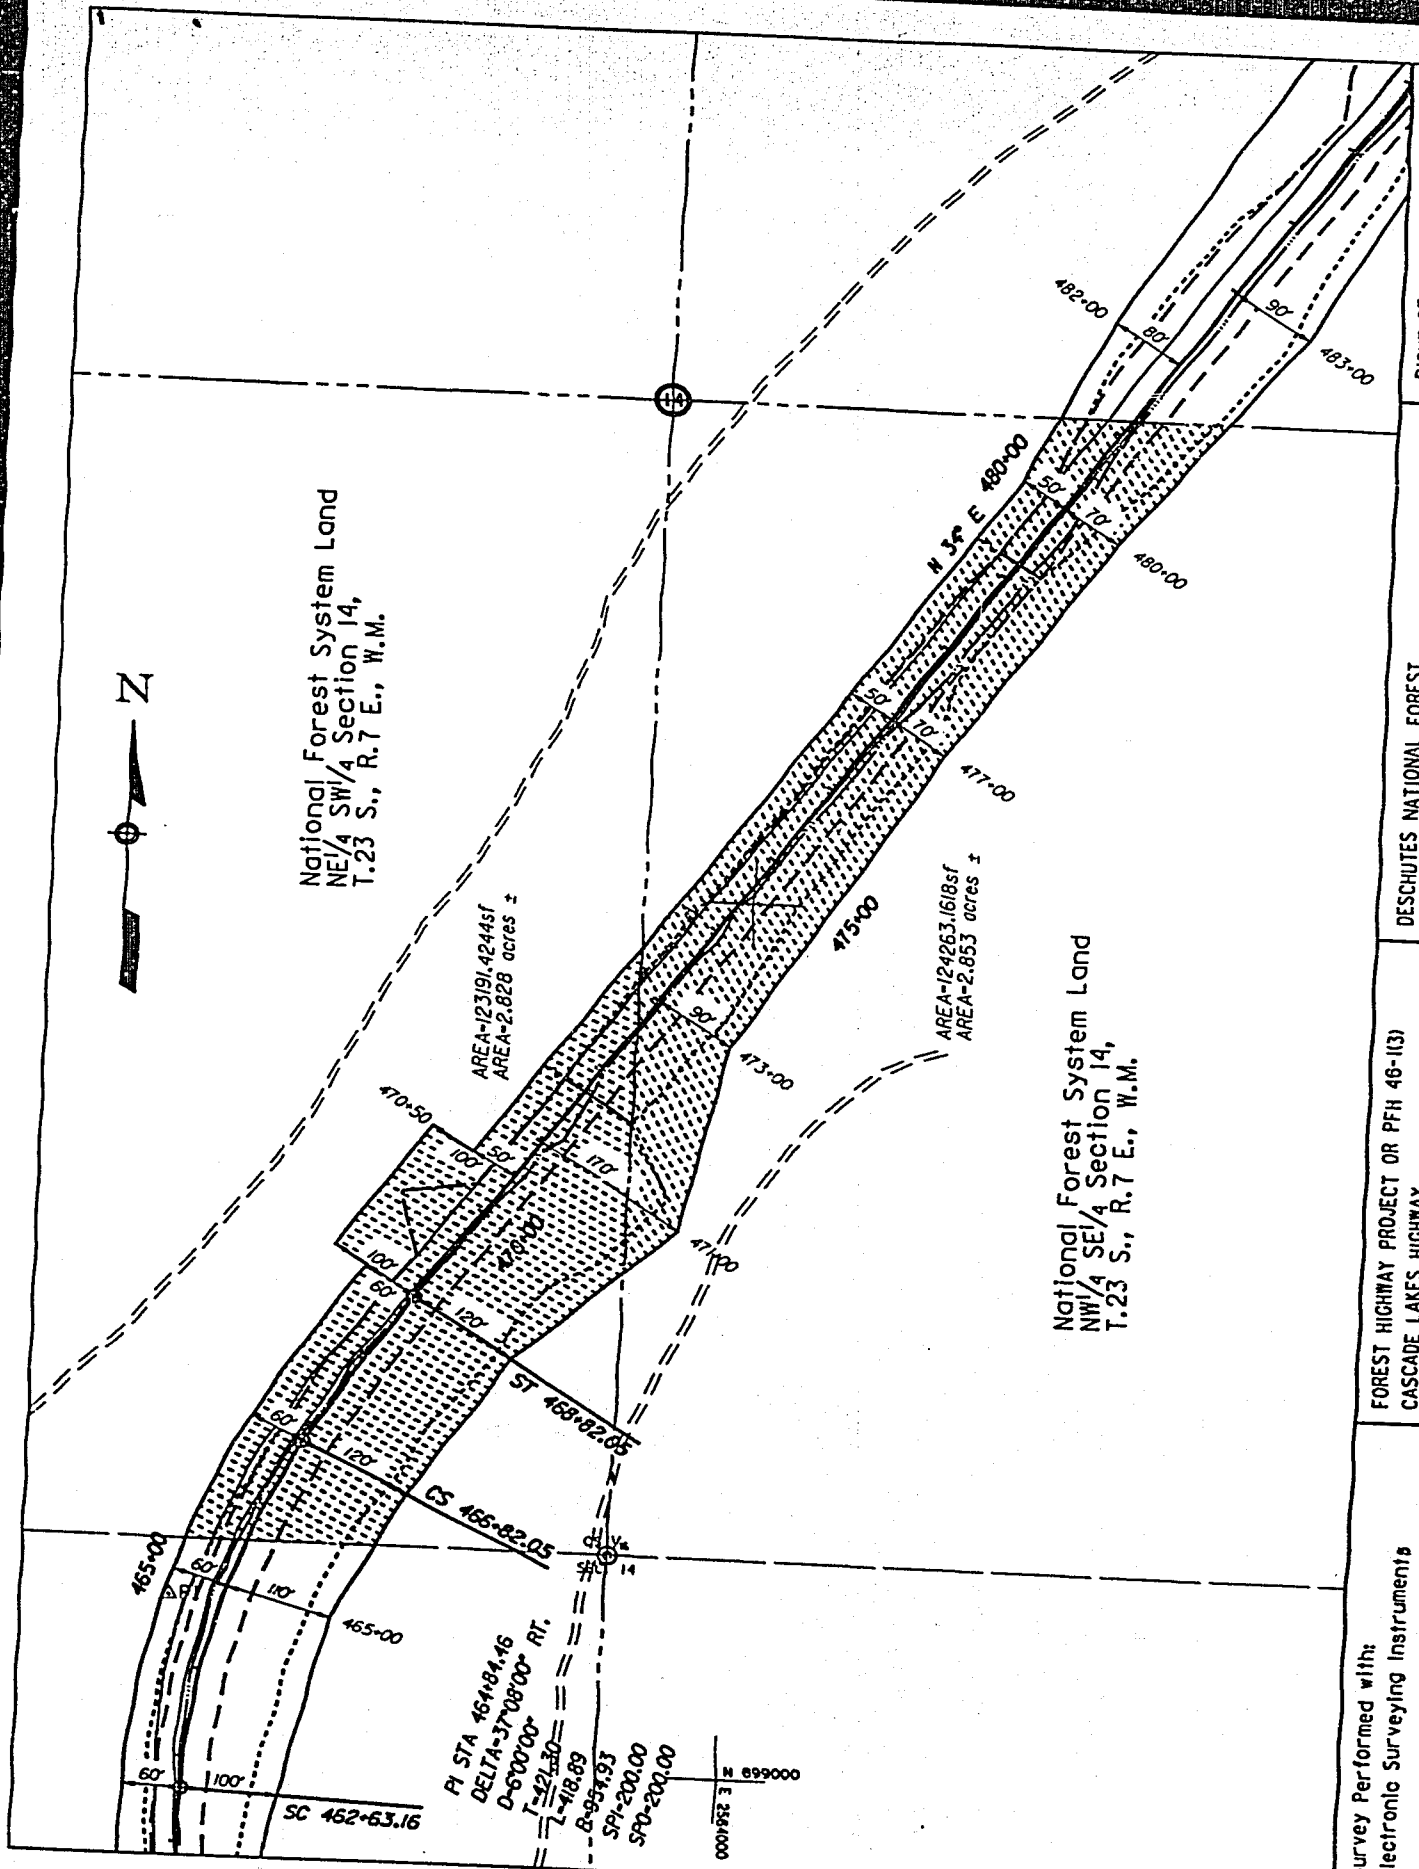

National Forest System Land
NE 1/4 SW 1/4 Section 14,
T.23 S., R.7 E., W.M.

AREA=123191.4244sf
AREA=2.828 acres ±

AREA=124263.1618sf
AREA=2.853 acres ±

National Forest System Land
NW 1/4 SE 1/4 Section 14,
T.23 S., R.7 E., W.M.

Survey Performed with:
Electronic Surveying Instruments

Bearings and Coordinates:
GPS State Plane



FOREST HIGHWAY PROJECT OR PFH 46-1(3)
CASCADE LAKES HIGHWAY

Surveyed by: FEDERAL HIGHWAY ADMINISTRATION
610 East Fifth Street
Vancouver, WA 98661

Date: 1993

Drawing by: FHWA

Date: November 1993

DESCHUTES NATIONAL FOREST

RIGHT-OF-WAY PLAT

Description of Land:

NE 1/4 SW 1/4 SECTION 14, T.23 S., R.7 E., W.M.
NW 1/4 SE 1/4 SECTION 14, T.23 S., R.7 E., W.M.

RIGHT-OF-WAY GRANT

Right-of-Way in acres:


This Sheet: 5.681±

This Grant: 89.47±

Exhibit A

Sheet 25 of 27

16605

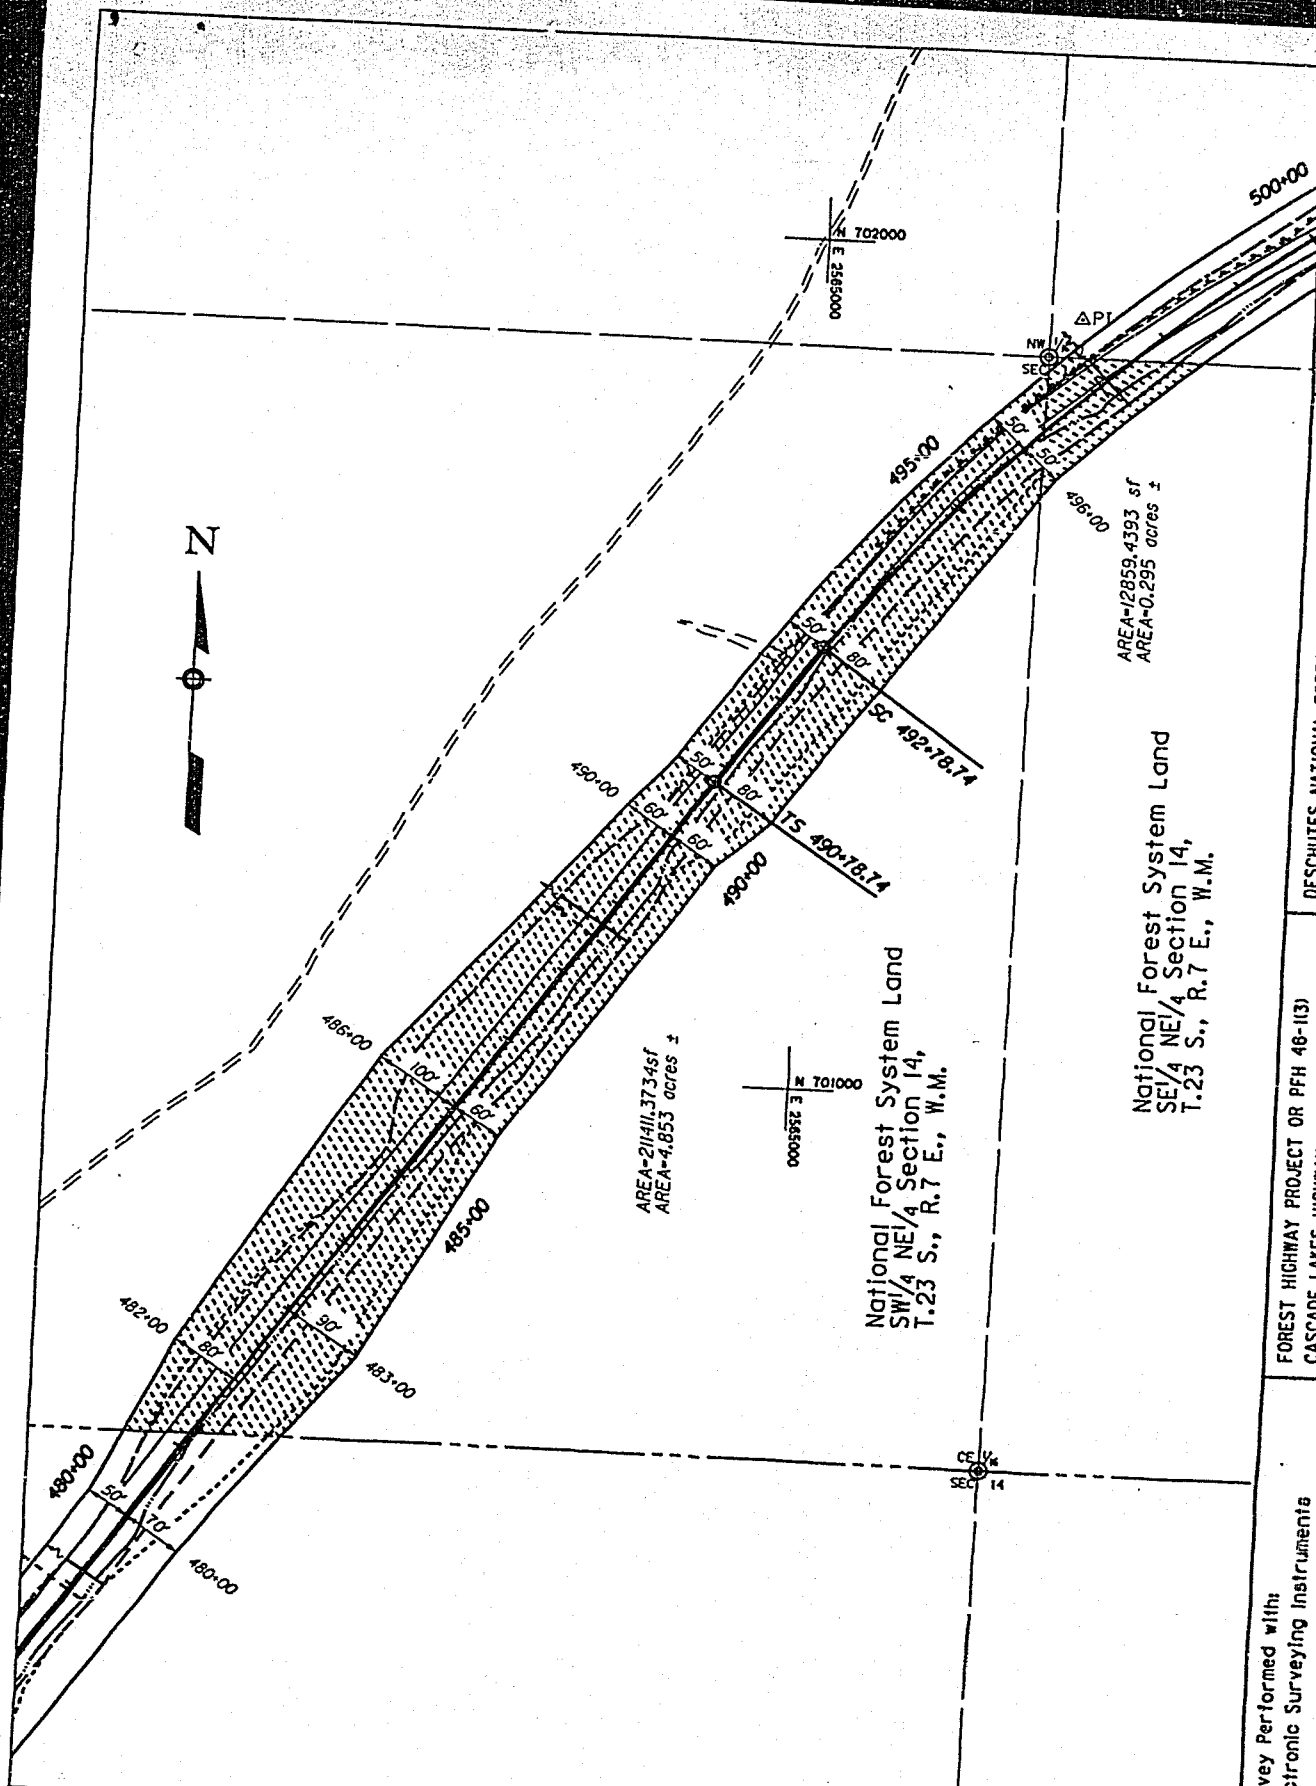

Survey Performed with:
Electronic Surveying Instruments

Bearings and Coordinates:
GPS State Plane

100 50 0 100 200
SCALE IN FEET

FOREST HIGHWAY PROJECT OR PFH 48-113)
CASCADE LAKES HIGHWAY

Surveyed by: FEDERAL HIGHWAY ADMINISTRATION
610 East Fifth Street
Vancouver, WA 98661

Date: 1993

Drawing by: FHWA

Date: November 1993

DESCHUTES NATIONAL FOREST

RIGHT-OF-WAY PLAT

Description of Land:

SW 1/4 NE 1/4 SECTION 14,

SE 1/4 NE 1/4 SECTION 14,

T.23 S., R.7 E., W.M.

T.23 S., R.7 E., W.M.

RIGHT-OF-WAY GRANT

Right-of-Way in acres:


This Sheet: 5.148±

This Grant: 89.47±

Exhibit A

Sheet 28 of 27

166CS

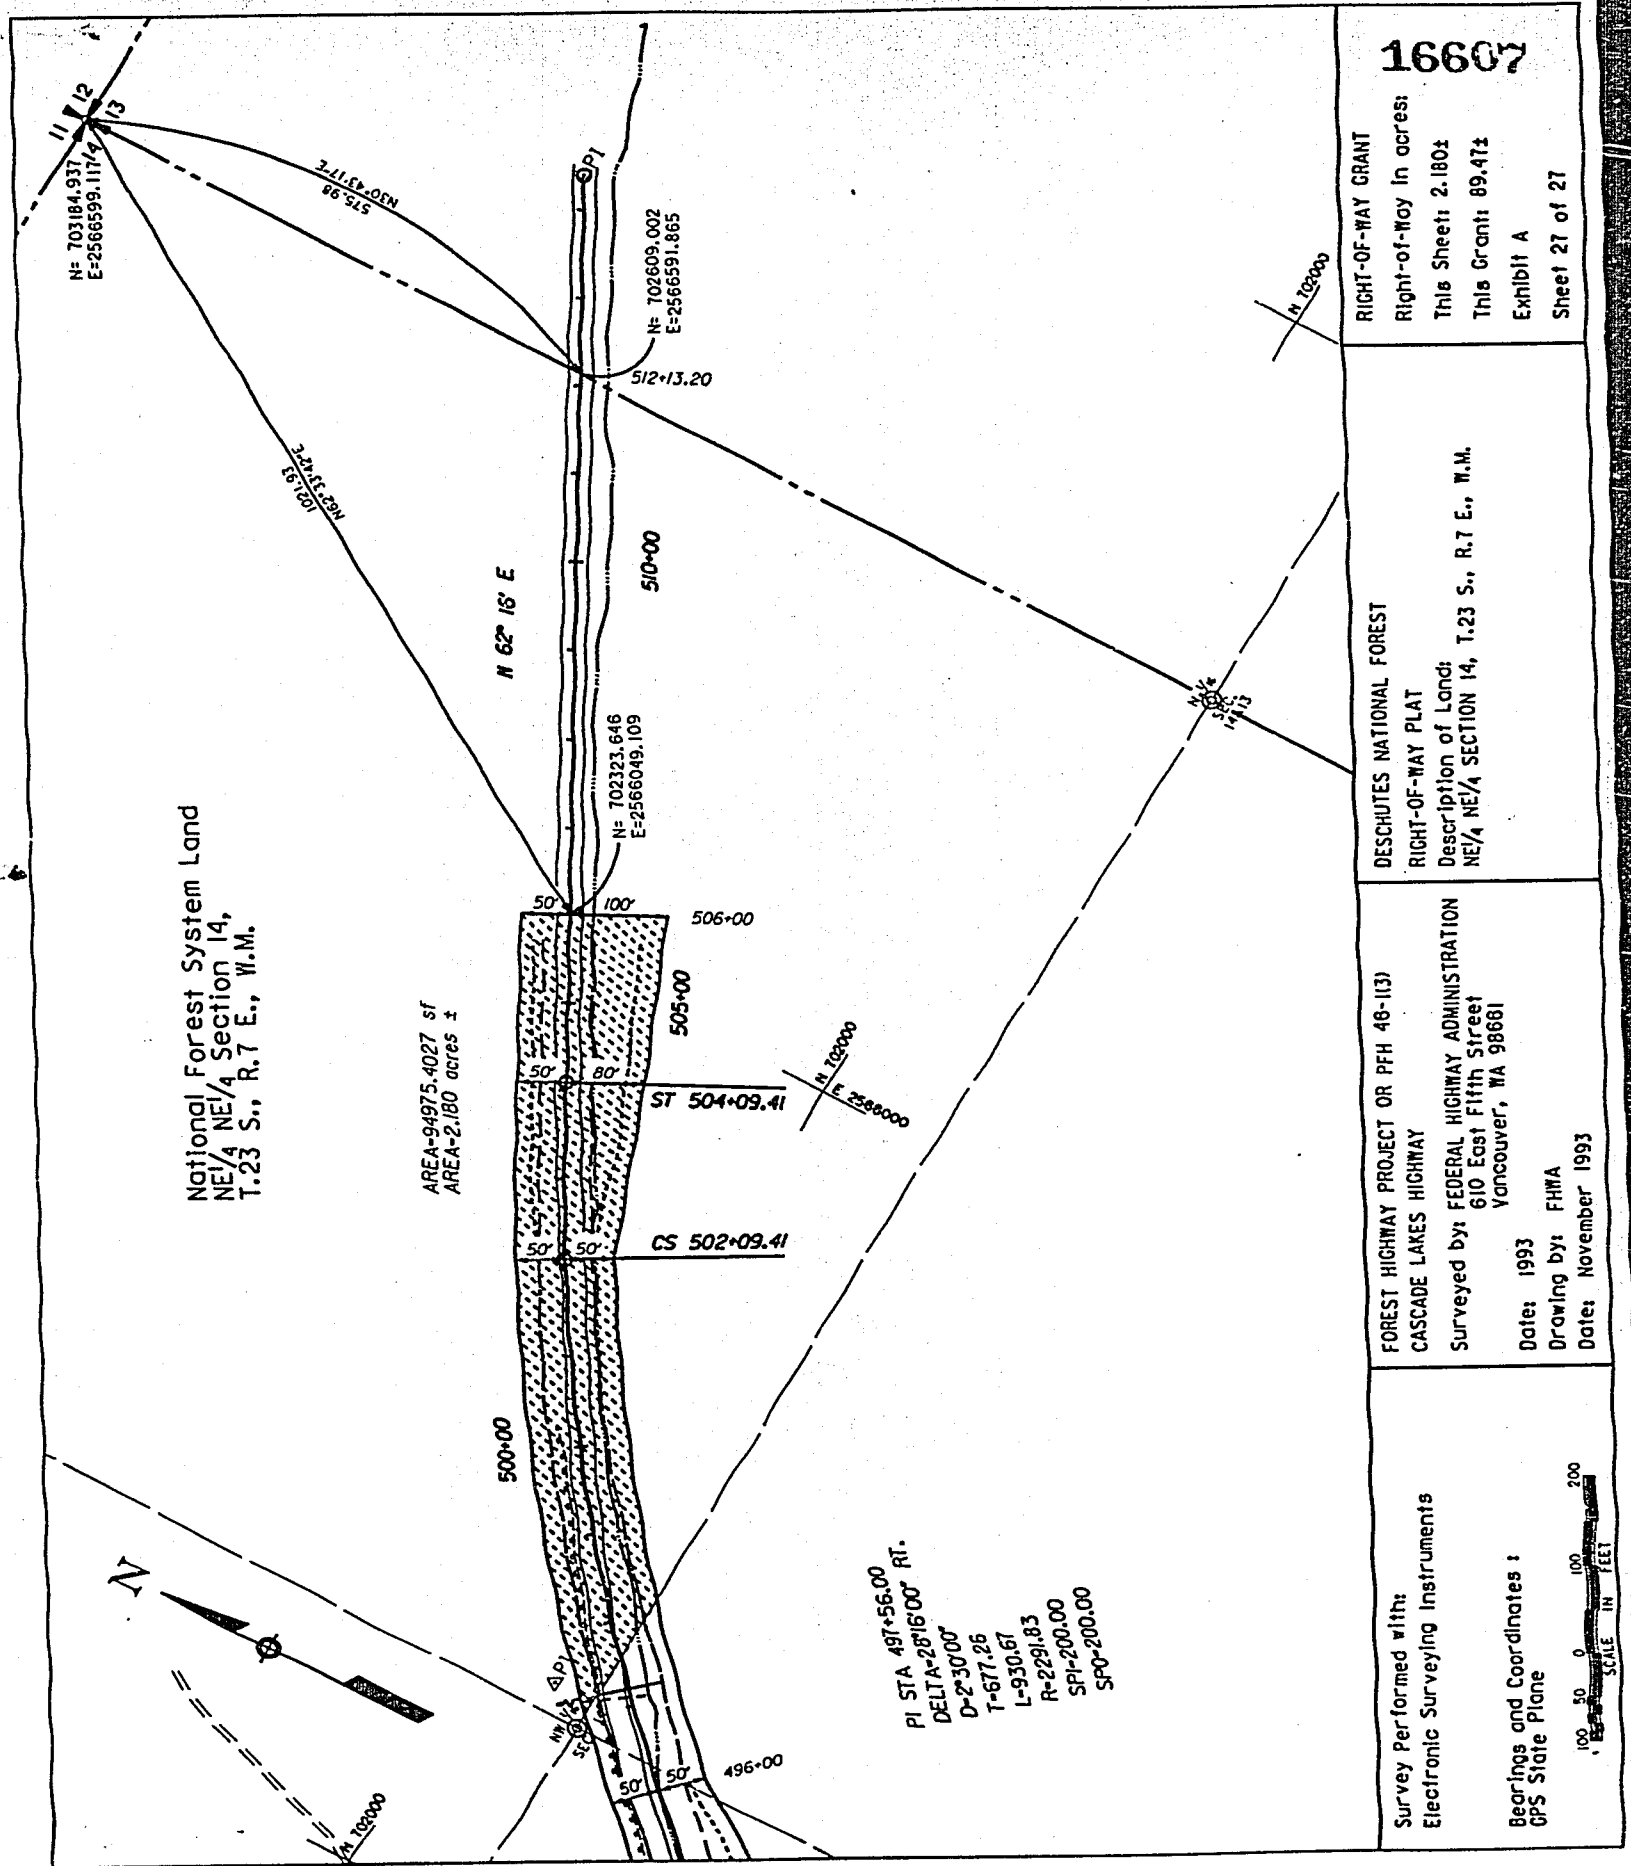

STATE OF OREGON: COUNTY OF KLAMATH: ss.

Filed for record at request of Klamath County the 25th day
of May A.D., 19 94 at 3:18 o'clock P M., and duly recorded in Vol. M94
of Deeds on Page 16575

Evelyn Biehn - County Clerk

By Pauline M. Mendenhall

FEE none

Return: Earl Kessler/Public Works